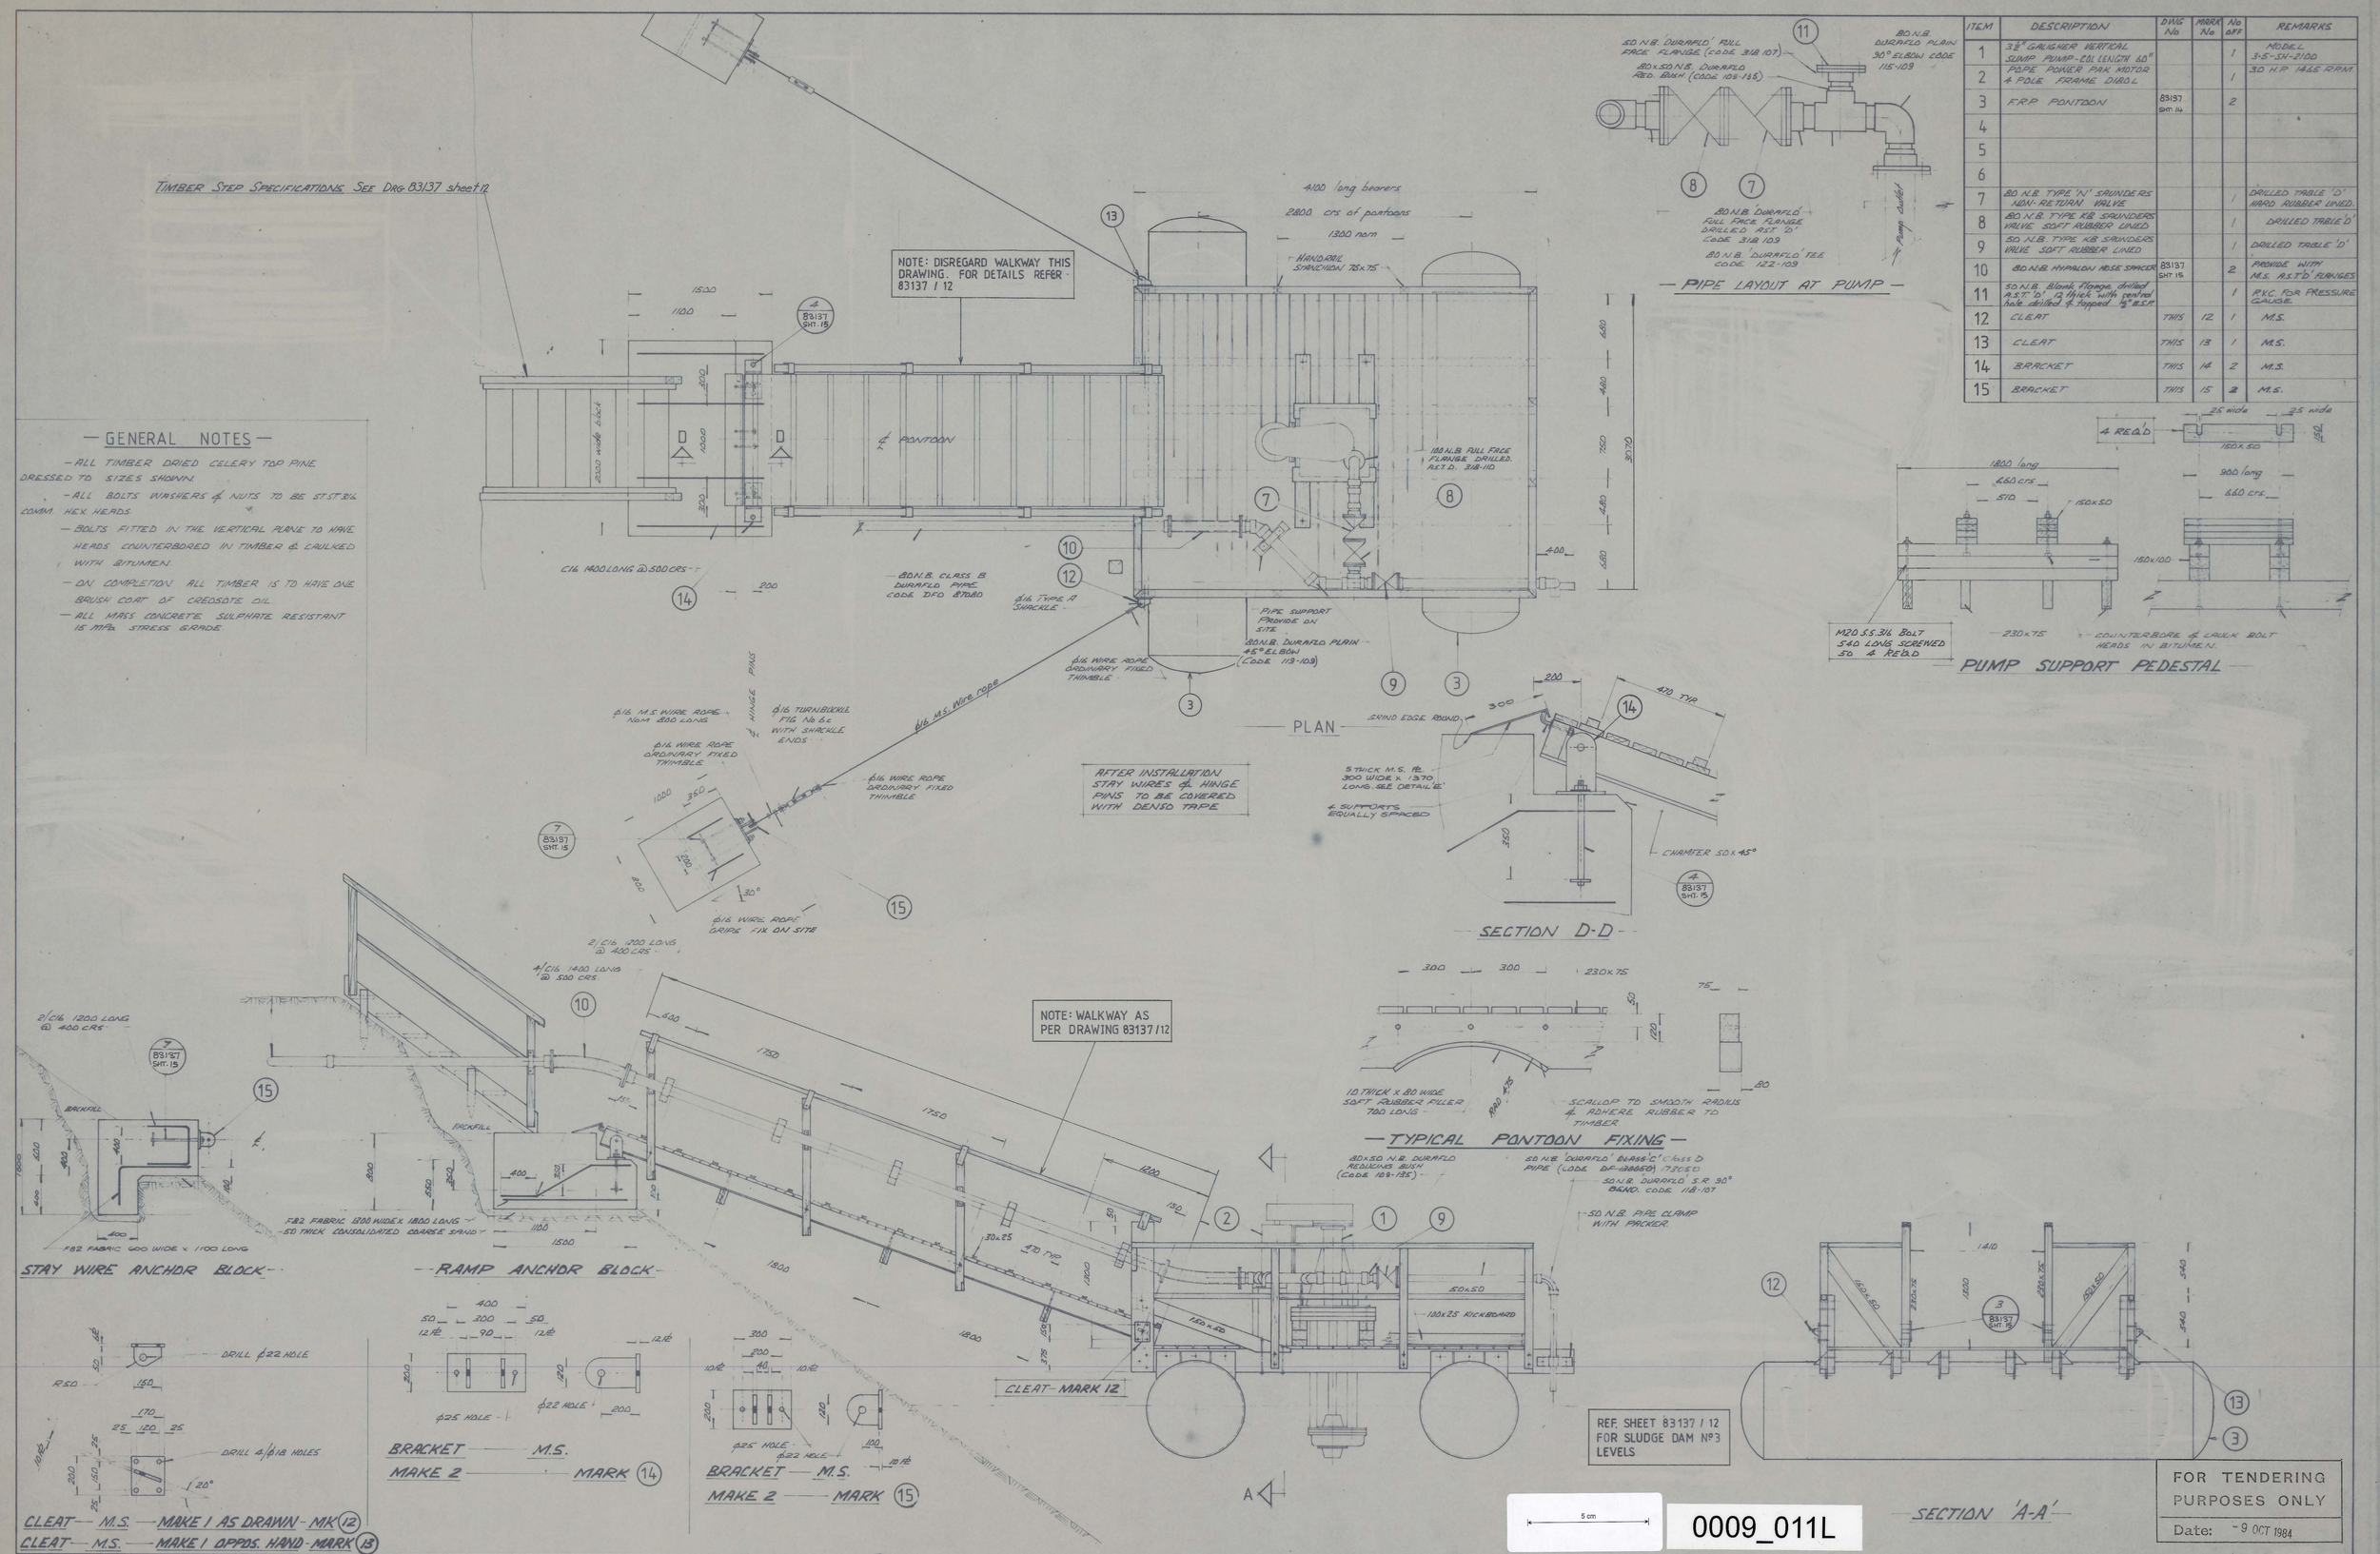

GENERAL NOTES

- ALL TIMBER DRIED CELERY TOP PINE DRESSED TO SIZES SHOWN.
- ALL BOLTS WASHERS & NUTS TO BE ST.ST 316 COMM HEX HEADS.
- BOLTS FITTED IN THE VERTICAL PLANE TO HAVE HEADS COUNTERBORED IN TIMBER & CAULKED WITH BITUMEN.
- ON COMPLETION ALL TIMBER IS TO HAVE ONE BRUSH COAT OF CREOSOTE OIL.
- ALL MASS CONCRETE SULPHATE RESISTANT 15 MPa STRESS GRADE.

ITEM	DESCRIPTION	DWG No	MARK No	No OFF	REMARKS
1	3½" GALIGHER VERTICAL SUMP PUMP - OIL LENGTH 60"			1	MODEL 3-5-SN-2100
2	PAPE POWER PAK MOTOR & POLE FRAME DIBOL			1	30 H.P 1466 R.P.M.
3	F.R.P. PONTOON	83137 SHT. 14		2	
4					
5					
6					
7	80 N.B. TYPE 'N' SAUNDERS NON-RETURN VALVE			1	DRILLED TABLE 'D' HARD RUBBER LINED.
8	80 N.B. TYPE KB SAUNDERS VALVE SOFT RUBBER LINED			1	DRILLED TABLE 'D'
9	50 N.B. TYPE KB SAUNDERS VALVE SOFT RUBBER LINED			1	DRILLED TABLE 'D'
10	80 N.B. HYPALON HOSE SPACER	83137 SHT. 15		2	PROVIDE WITH M.S. A.S.T.D' FLANGES
11	50 N.B. Blank Flange, drilled A.S.T. 'D' 12 thick with central hole drilled & tapped ¼" B.S.P.			1	P.V.C. FOR PRESSURE GAUGE
12	CLEAT	THIS	12	1	M.S.
13	CLEAT	THIS	13	1	M.S.
14	BRACKET	THIS	14	2	M.S.
15	BRACKET	THIS	15	2	M.S.

DRG. No.	REFERENCES	DRG. No.	REFERENCES

REVISIONS

No.	DATE	REVISION	BY	APP'D.	No.	DATE	REVISION	BY	APP'D.
5					10				
4					9				
3					8				
2					7				
1					6				

SMITH SALE & BURBURY
CONSULTING, STRUCTURAL & CIVIL ENGINEERS
295 MACQUARIE STREET, HOBART 7000 PHONE 23 7381
24 NORTH TERRACE, BURNIE 7320 PHONE 31 5131
22 CAMERON STREET, LAUNCESTON 7250 PHONE 31 8855

PUMPING PLATFORM

ARRG'T & DETAILS

DRAWN		
TRACED		
CHECKED		
OK'D.		
PASSED		

SCALES	1:25 1:10 1:20
APPROVED	

83137 / 11