0055_491C

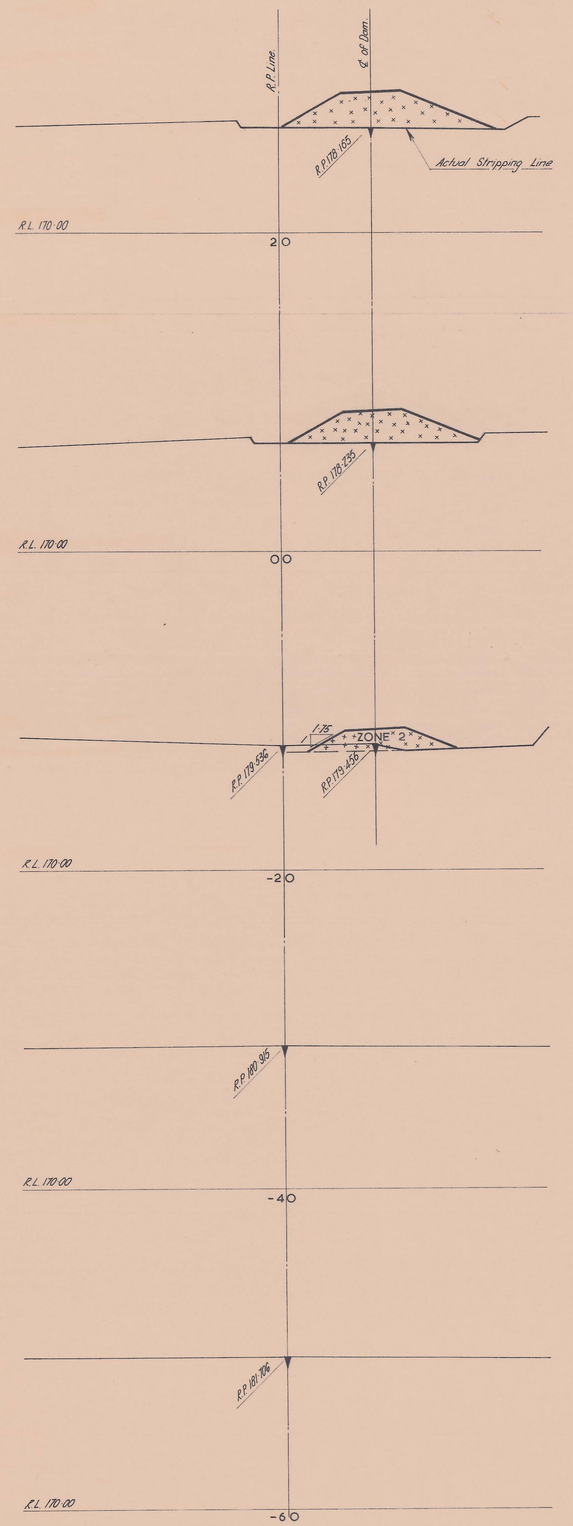

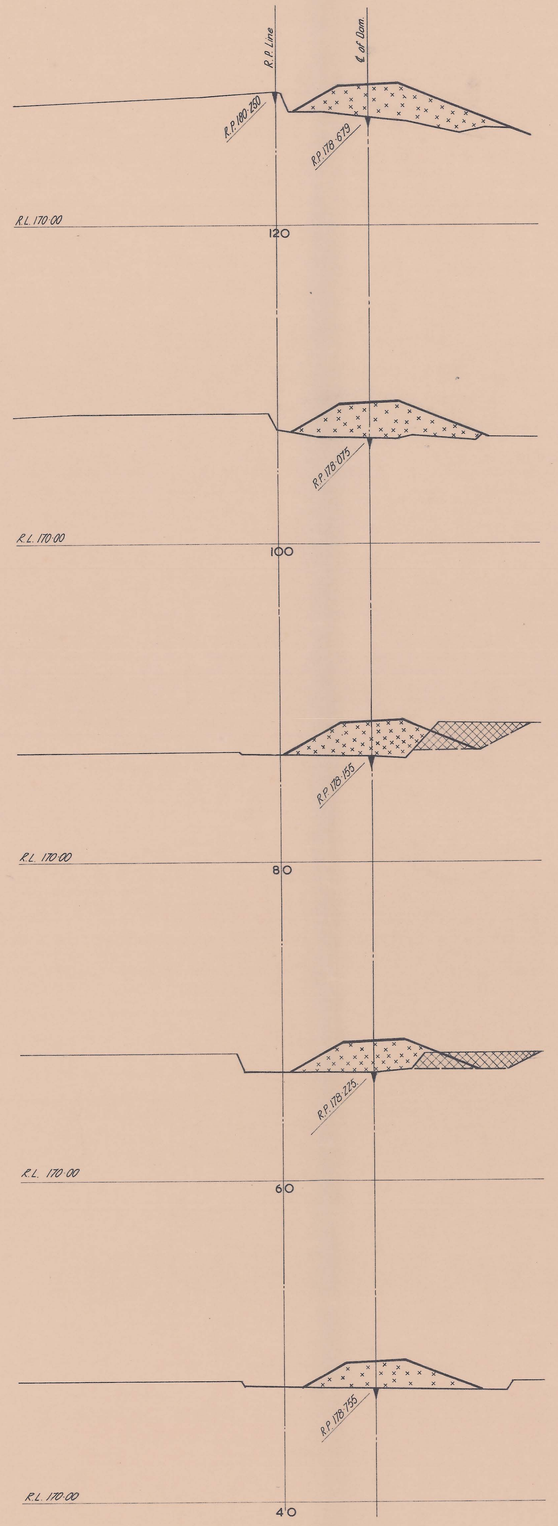

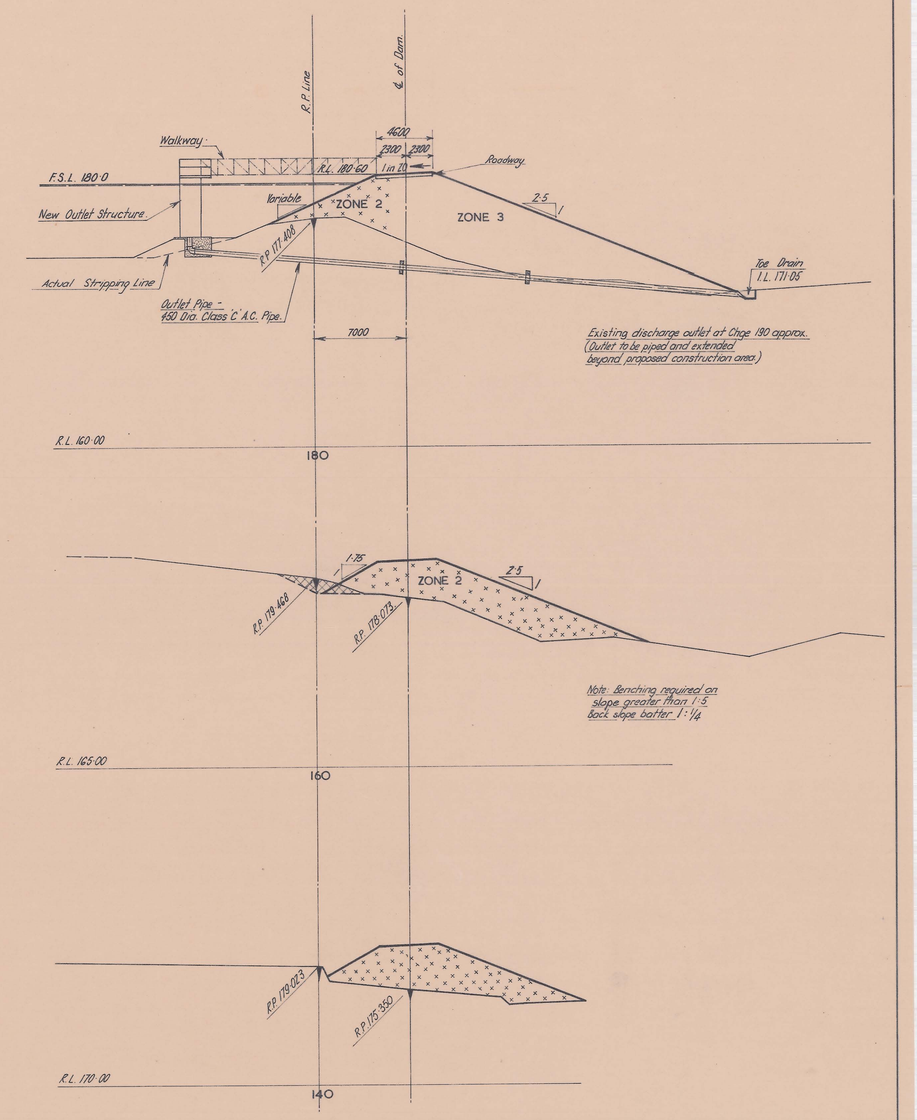

LEGEND

- Drainage Material ZONE 1 Renison H.M.S. Material.
- Glacial Till – ZONE 2 Material.
- Glacial Till – ZONE 3 Material in new construction.
- Spoil from previous excavation to be removed and acceptable foundation exposed.

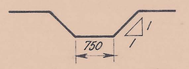

TOE DRAIN DETAIL
Scale 1:50.

5 cm

Datum for Levels: Australian Height Datum

R.M. FOSTER & ASSOCIATES
CONSULTING CHARTERED ENGINEERS
DEVONPORT BURNIE HOBART

ELECTROLYTIC ZINC CO. OF A'ASIA LTD
ROSEBERY

BOBADIL RESIDUE DAM – STAGE 2
CROSS SECTIONS – CHAINAGE -60 – 180

REVISION No.	DESCRIPTION	DATE
2	Sections Revised to Stripping Line	9·9·81
	Chimney Drain	
1	Pegs Added	30·7·81

SCALE	1:200
APPROVED	R.M. Foster
DRAWN	D. S. A.
TRACED	J. L. L.
CHECKED	
DATE	21/1/81

DRAWING No. R/G 3214
SHEET 2/2

K.R. MICHELL AUTHORISED SURVEYOR
INC. URBAN PLANNERS & SURVEYORS
LAND AND ENGINEERING SURVEYS