0055_491G

5 cm

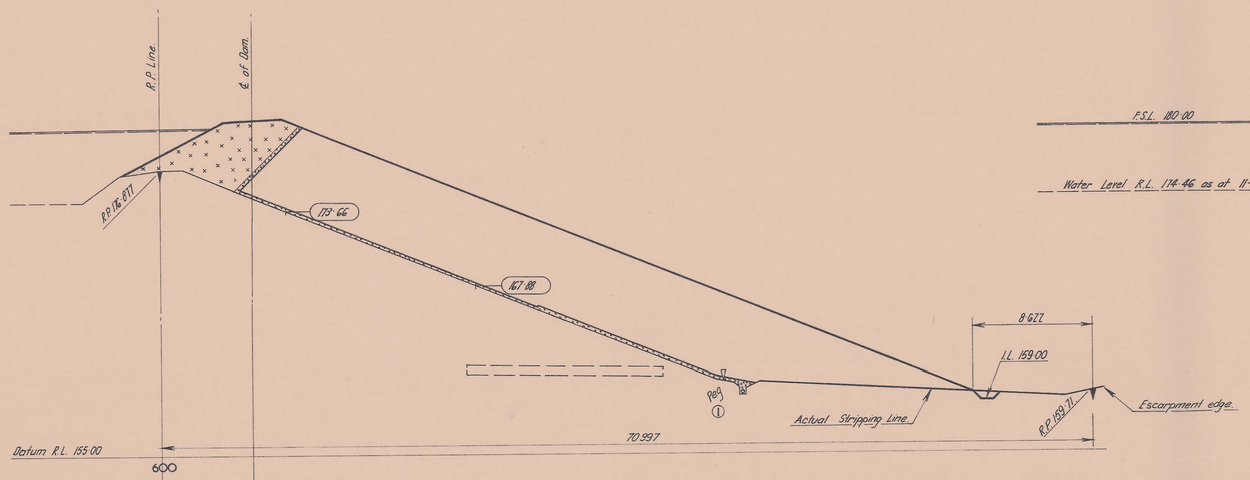

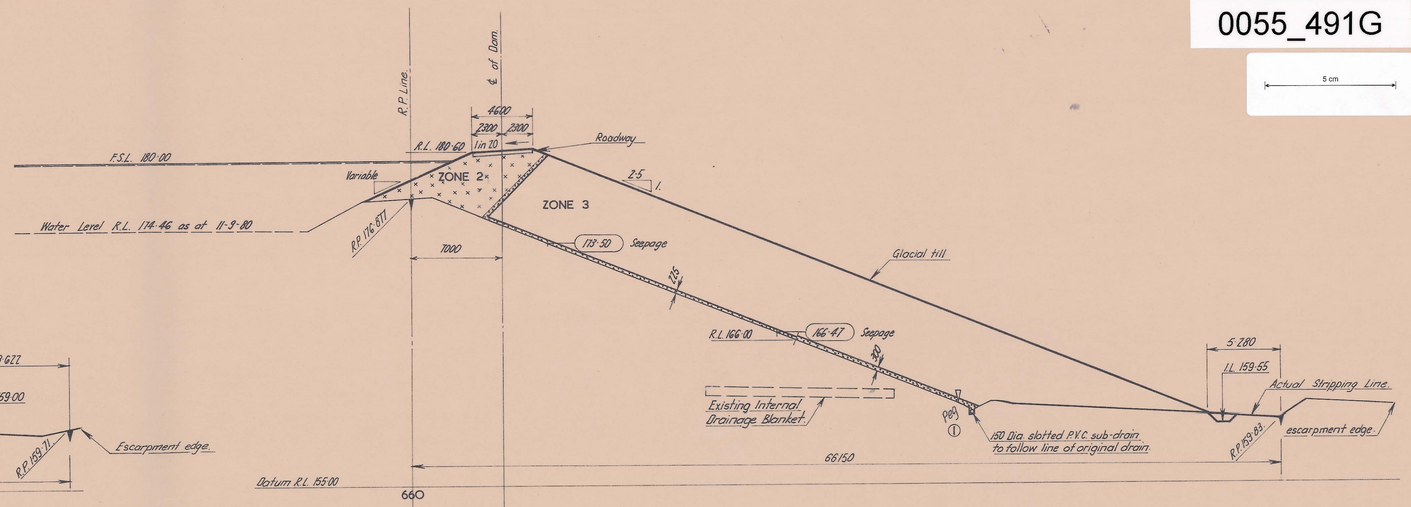

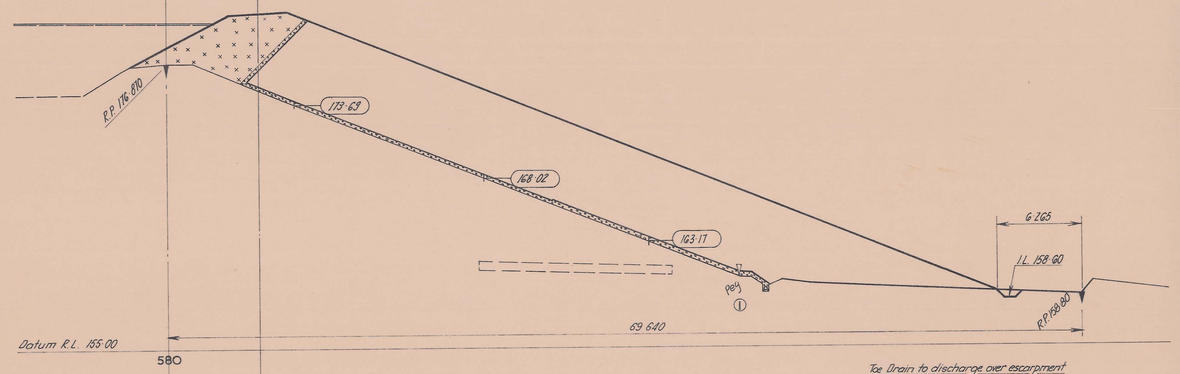

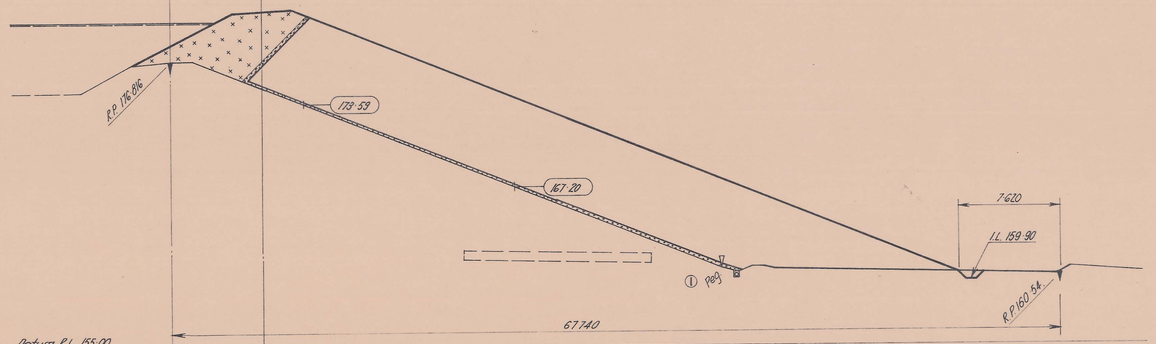

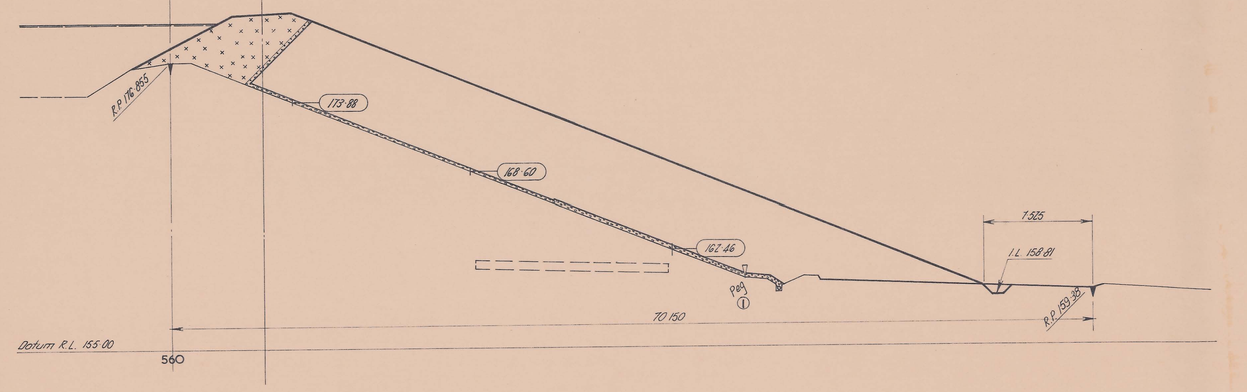

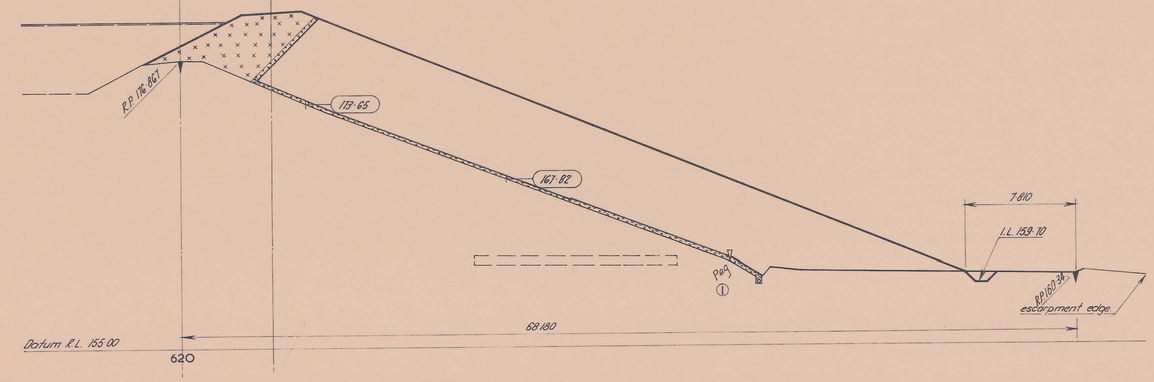

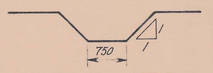

TOE DRAIN DETAIL
Scale: 1:50

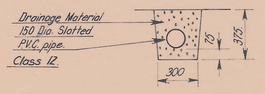

FOUNDATION DRAIN DETAIL
(150 DIA. P.V.C. CLASS 12 PIPE)
Scale 1:20

LEGEND

- Drainage Material ZONE 1 Renison H.M.S. Material.
- Glacial Till — ZONE 2 Material.
- Glacial Till — ZONE 3 Material in new construction.
- Levels where seepage has occurred.

Datum for Levels: Australian Height Datum.

REVISION No.	DESCRIPTION	DATE
②	Sections Revised to stripping Line.	9-9-81
	Chimney Drain And Rubble Facing Notes Removed.	
①	Pegs Added.	30-7-81

R.M. FOSTER & ASSOCIATES.
CONSULTING CHARTERED ENGINEERS
DEVONPORT BURNIE HOBART

ELECTROLYTIC ZINC CO. OF A'ASIA LTD.
ROSEBERY

BOBADIL RESIDUE DAM — STAGE 2
CROSS SECTIONS — CHAINAGE 560 — 660

SCALE 1:200
APPROVED R.M. Foster
DRAWN D.S.A.
TRACED J.L.L.
CHECKED
DATE 21/1/81
DRAWING No. R/G 3214
SHEET 6/2

K.R. MICHELL AUTHORISED SURVEYOR
INC. URBAN PLANNERS & SURVEYORS
LAND AND ENGINEERING SURVEYS