0055_491S

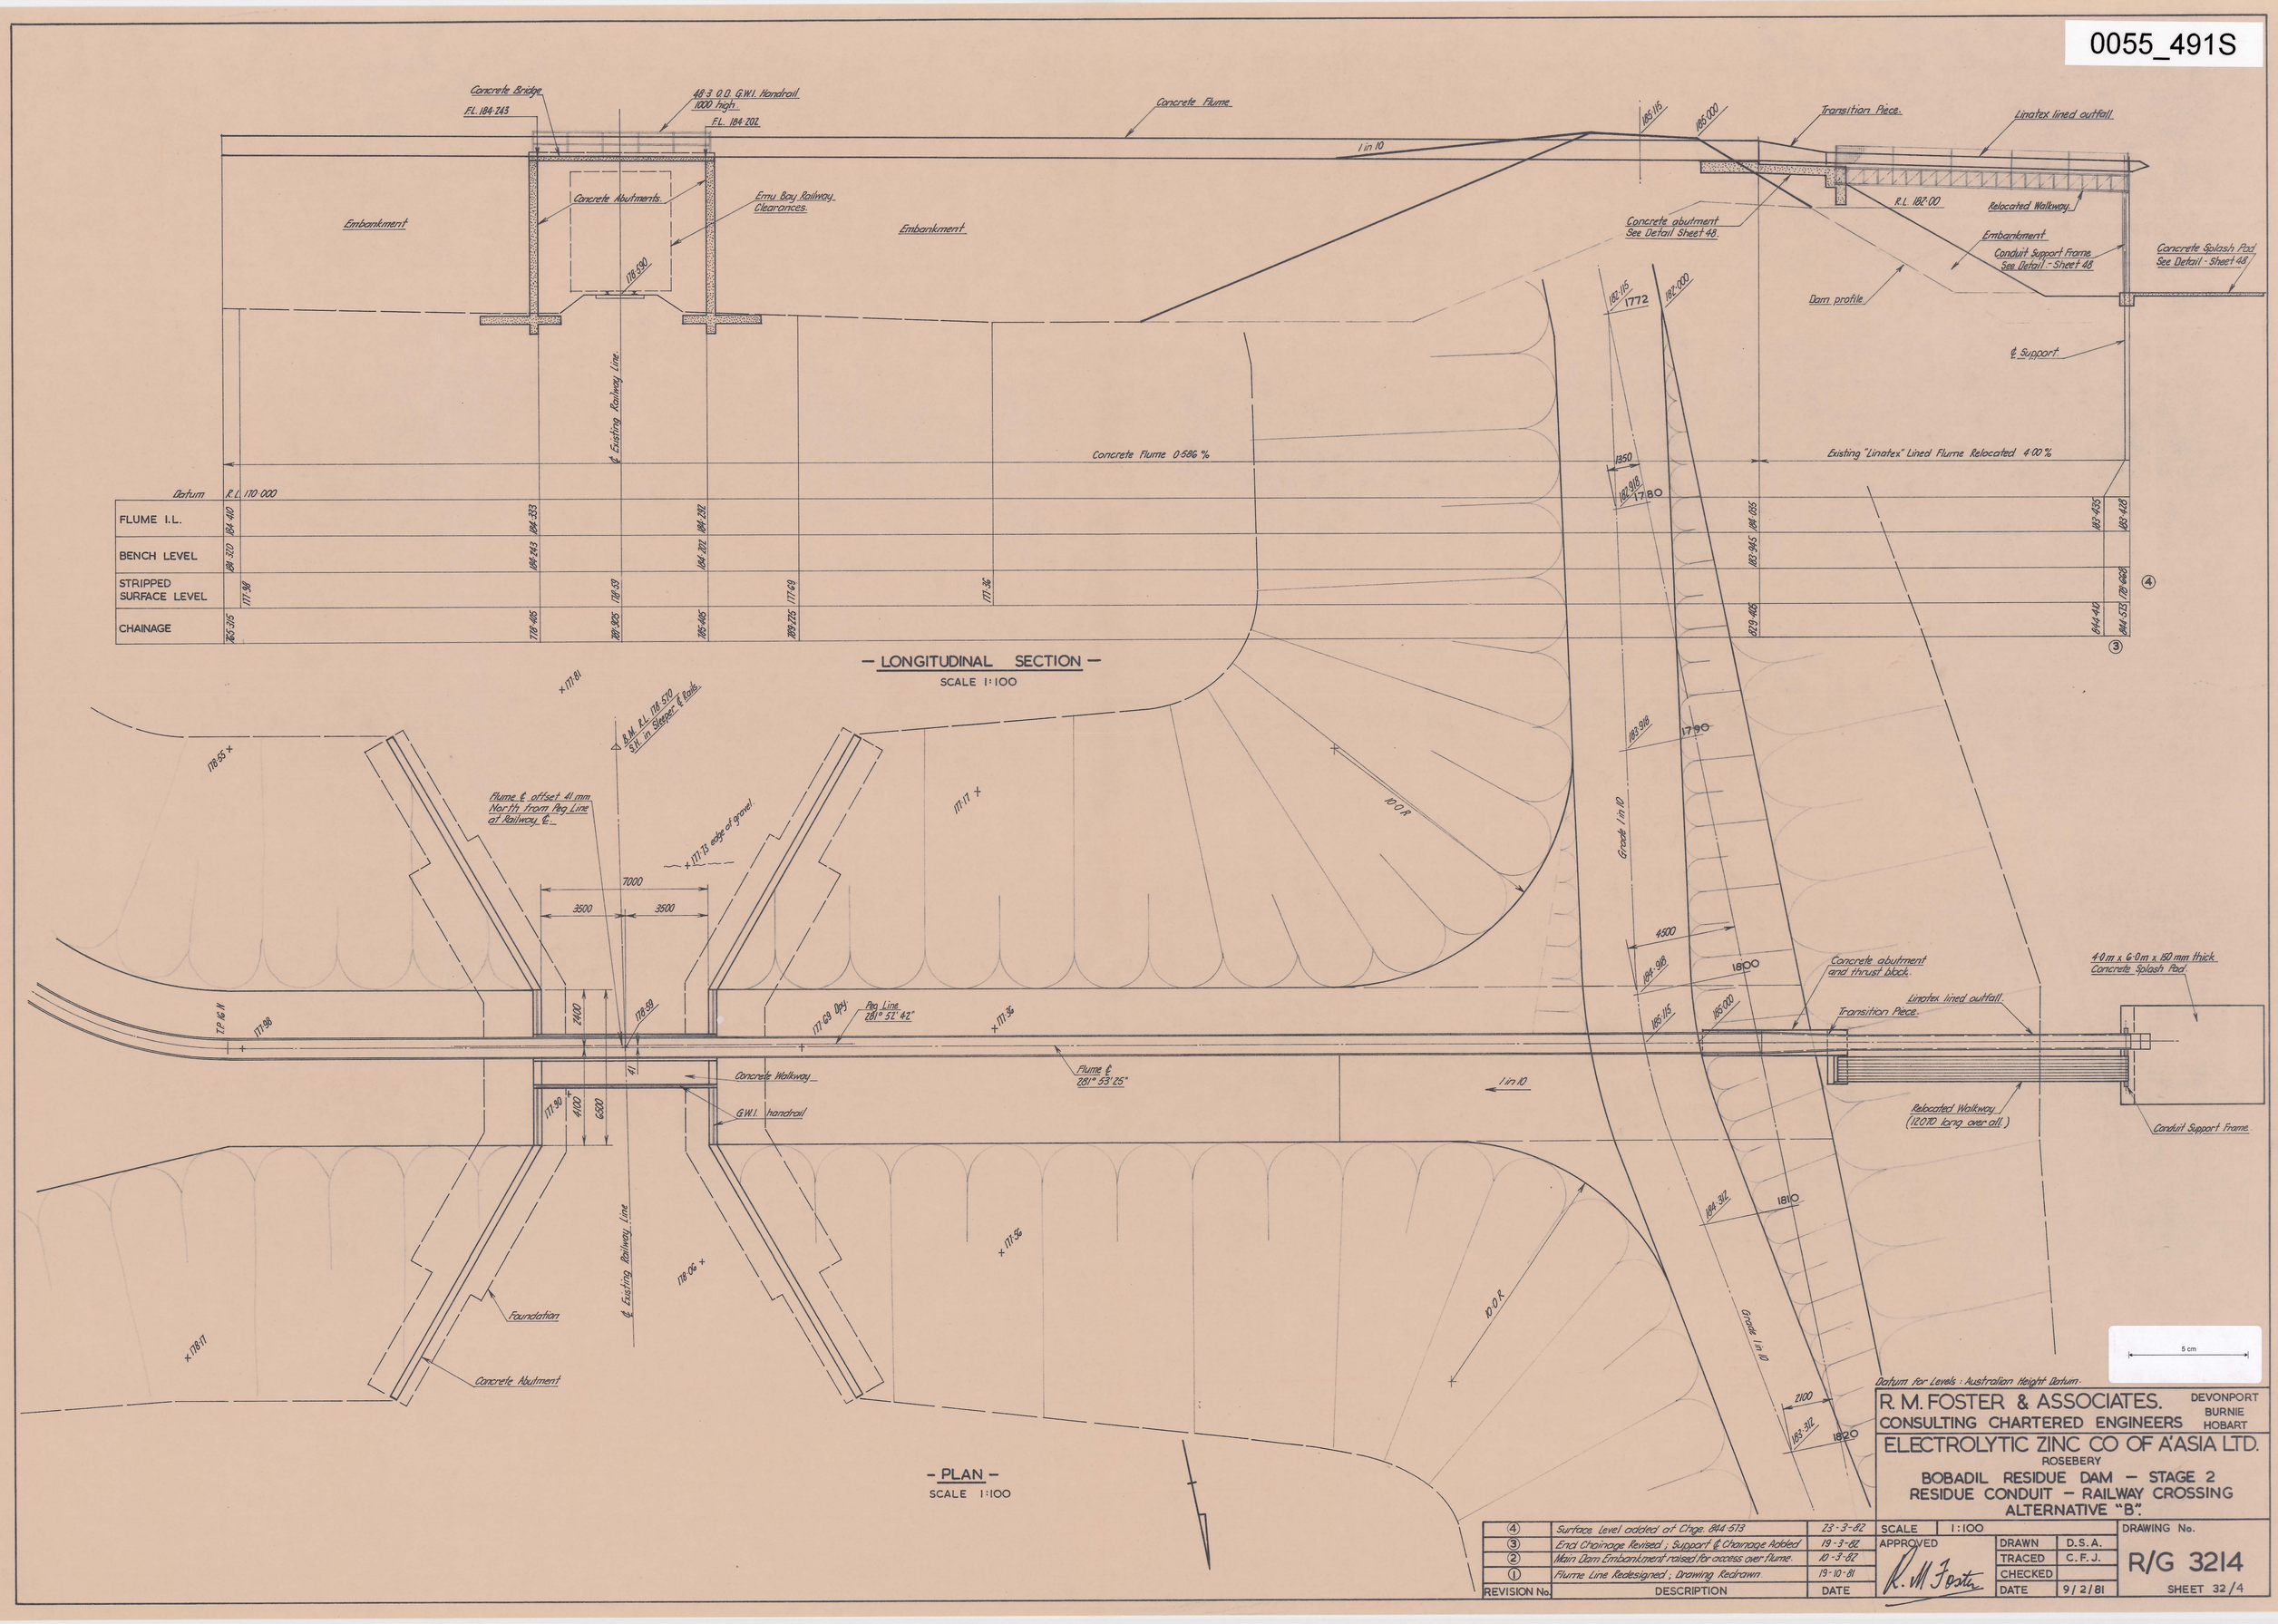

REVISION No.	DESCRIPTION	DATE
4	Surface Level added at Chge. 814·513	23·3·82
3	End Chainage Revised ; Support ℄ Chainage Added	19·3·82
2	Main Dam Embankment raised for access over flume.	10·3·82
1	Flume Line Redesigned ; Drawing Redrawn.	19·10·81

R. M. FOSTER & ASSOCIATES.
CONSULTING CHARTERED ENGINEERS
DEVONPORT BURNIE HOBART

ELECTROLYTIC ZINC CO OF A'ASIA LTD.
ROSEBERY

BOBADIL RESIDUE DAM — STAGE 2
RESIDUE CONDUIT — RAILWAY CROSSING
ALTERNATIVE "B".

SCALE	1:100		DRAWING No.
APPROVED		DRAWN	D.S.A.
		TRACED	C.F.J.
		CHECKED	
		DATE	9/2/81

R/G 3214
SHEET 32/4