




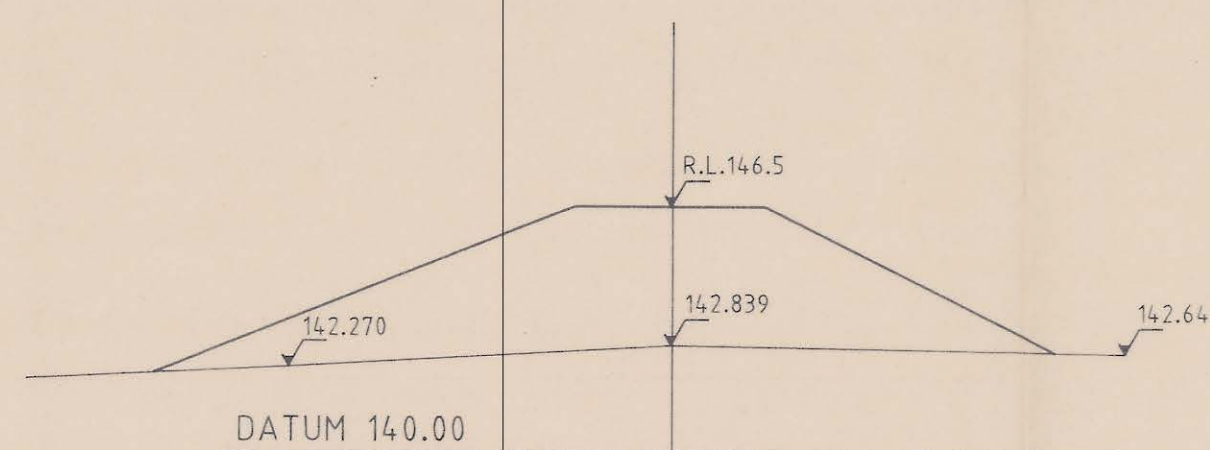


CHAINAGE 700.00

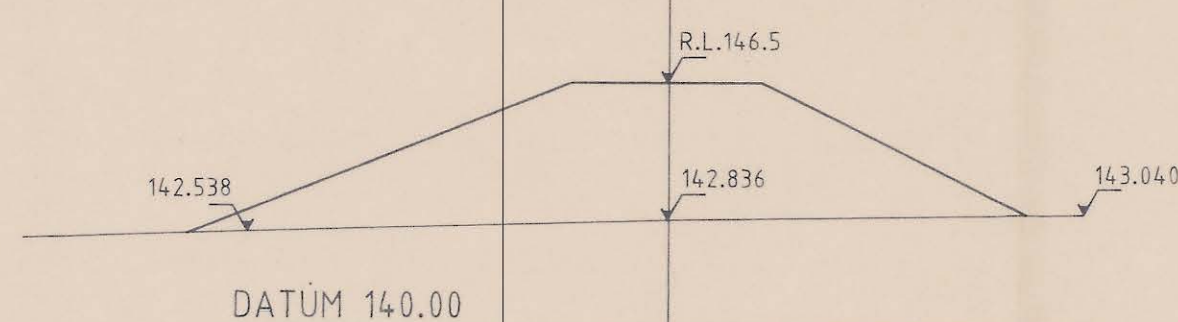


CHAINAGE 680.00

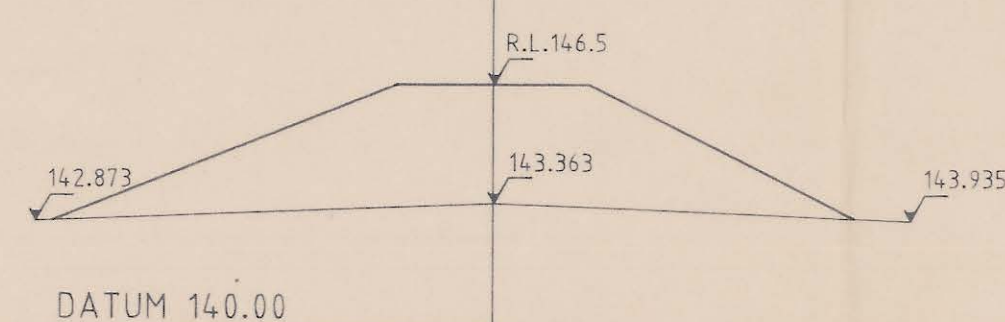


CHAINAGE 660.00

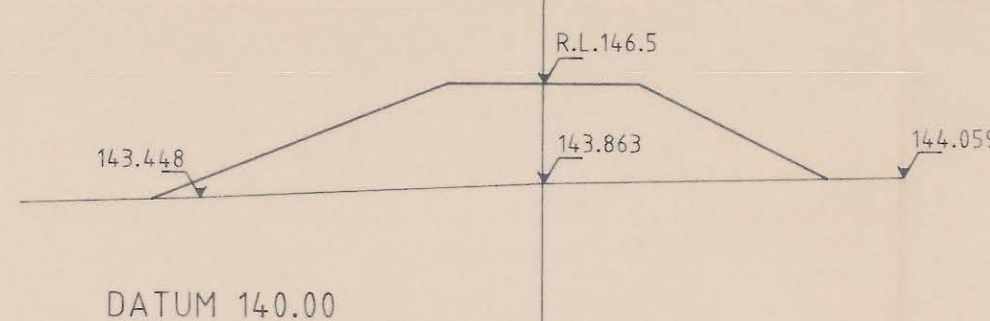


CHAINAGE 640.00

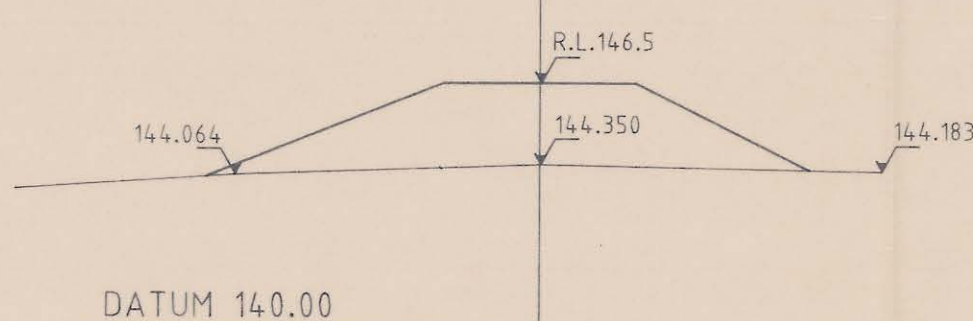


CHAINAGE 620.00

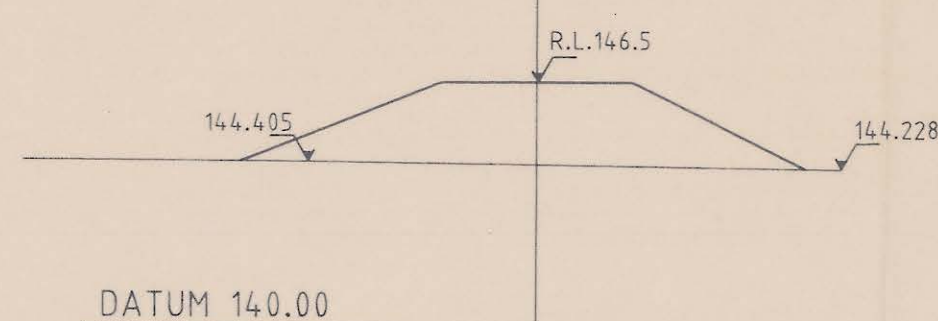


CHAINAGE 600.00

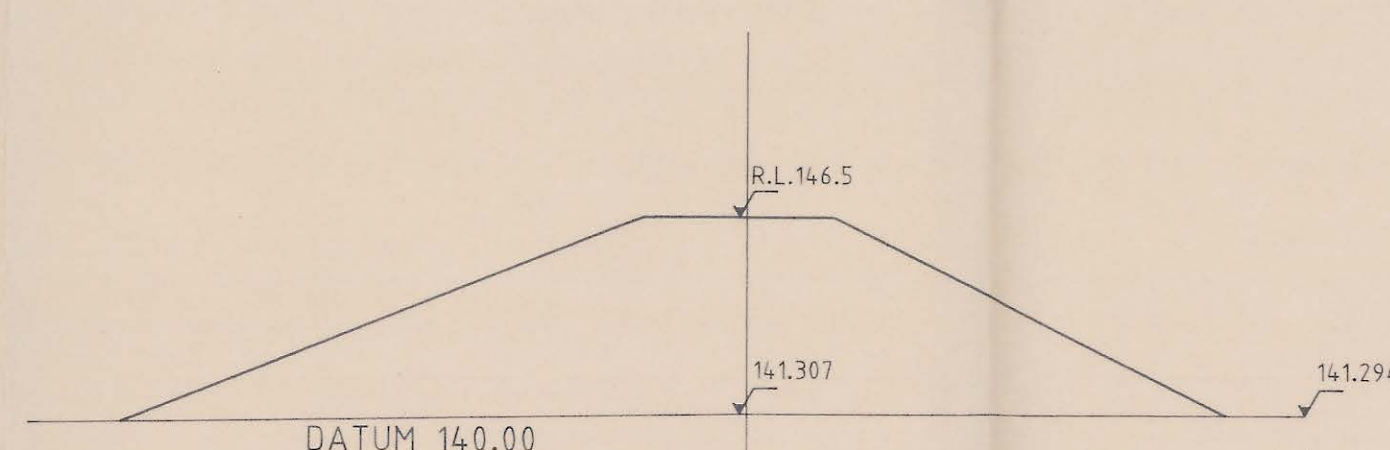


CHAINAGE 800.00

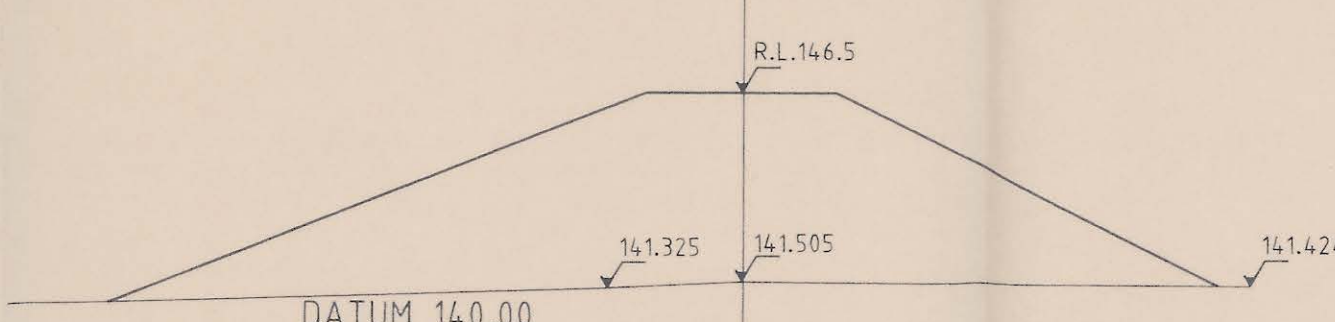


CHAINAGE 780.00

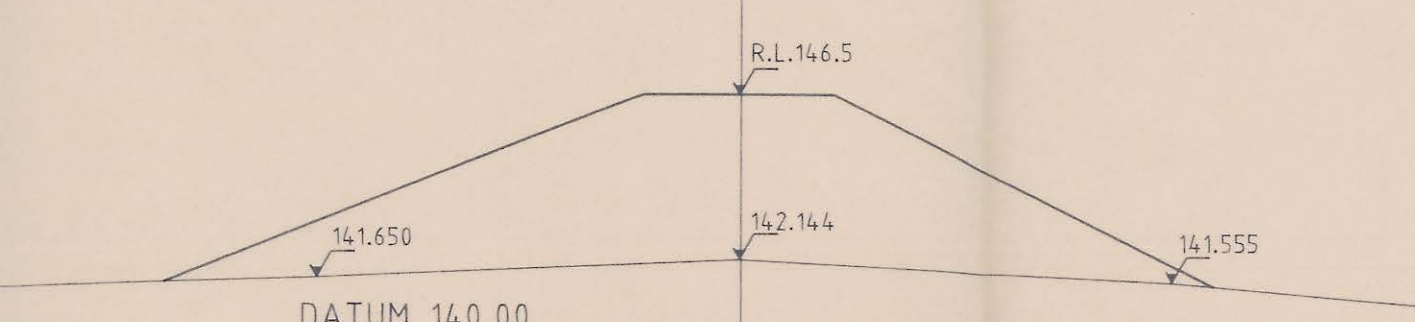

CHAINAGE 760.00

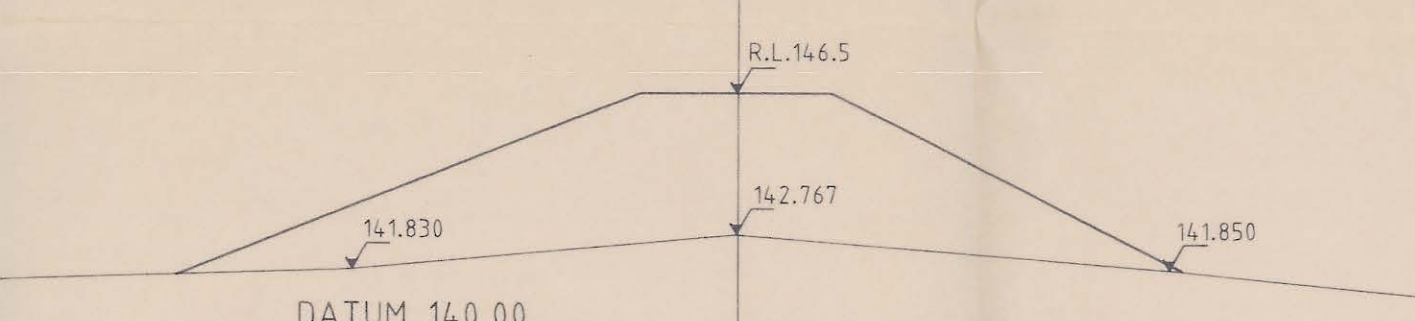



CHAINAGE 740.00

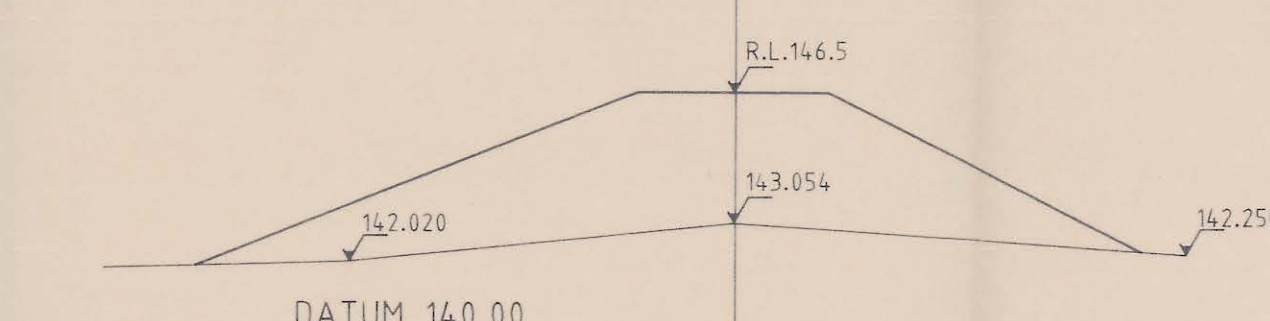


CHAINAGE 720.00

CROSS SECTIONS


SCALE 1:200 NATURAL

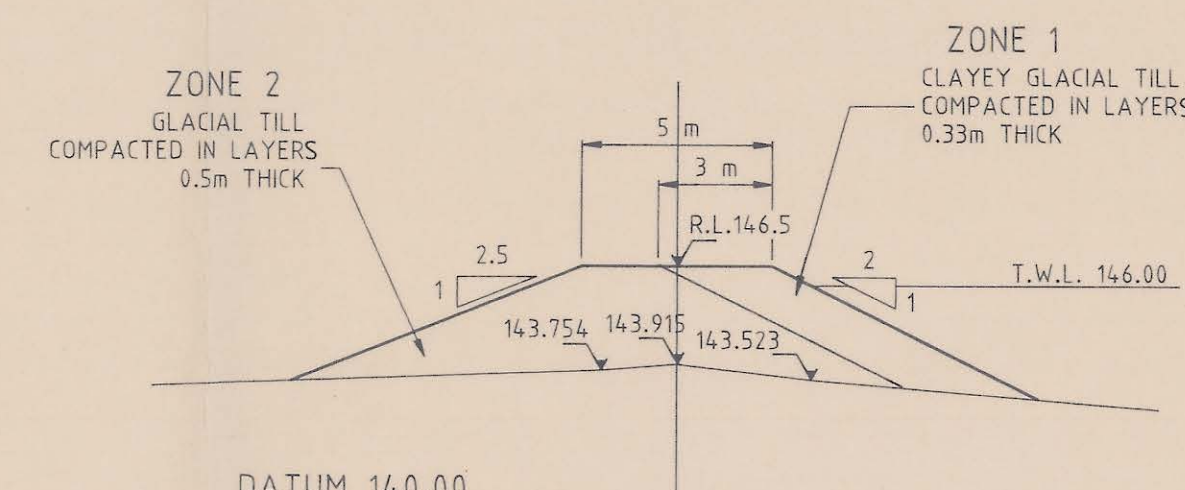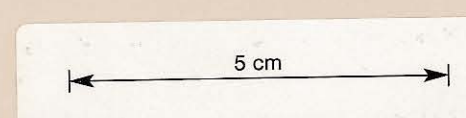


TYPICAL SECTION
CHAINAGE 900.00

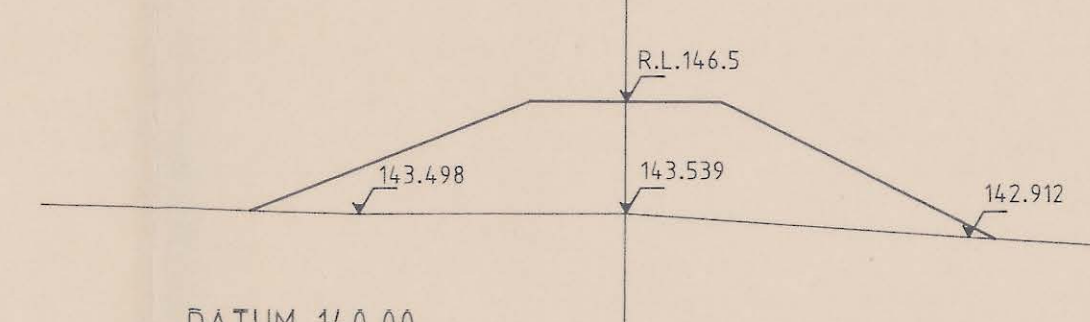


CHAINAGE 880.00

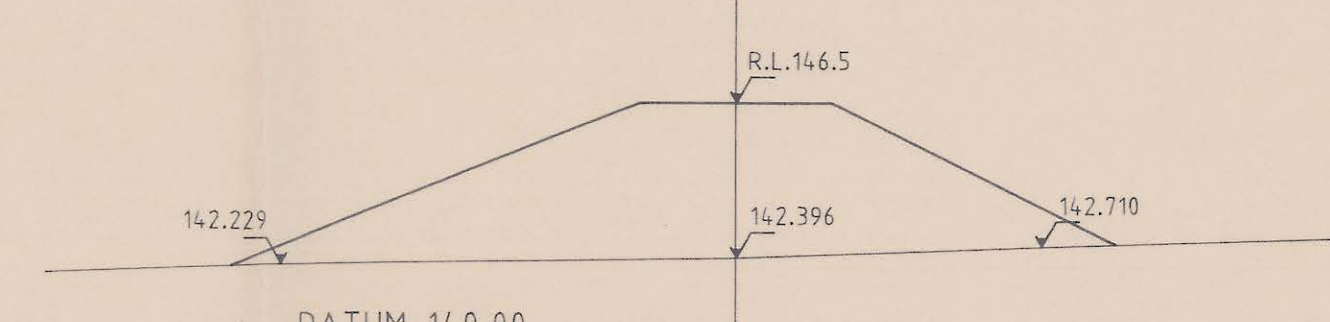

CHAINAGE 860.00

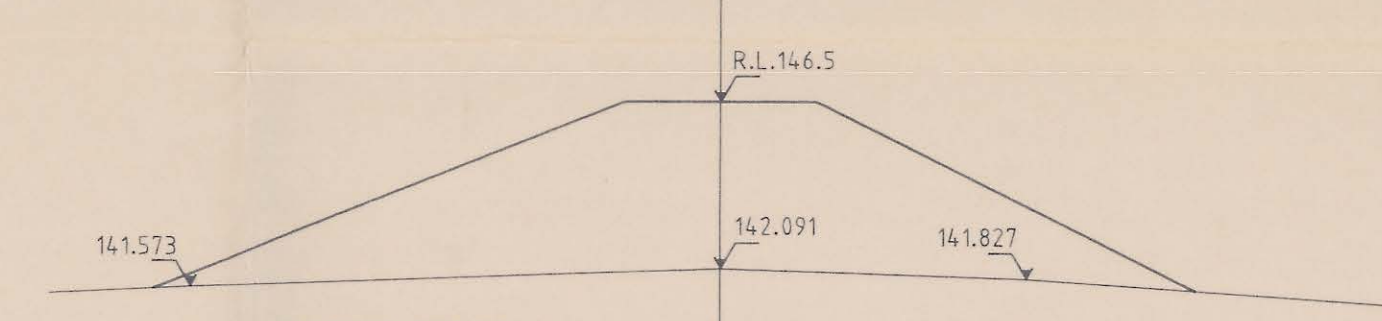

CHAINAGE 840.00

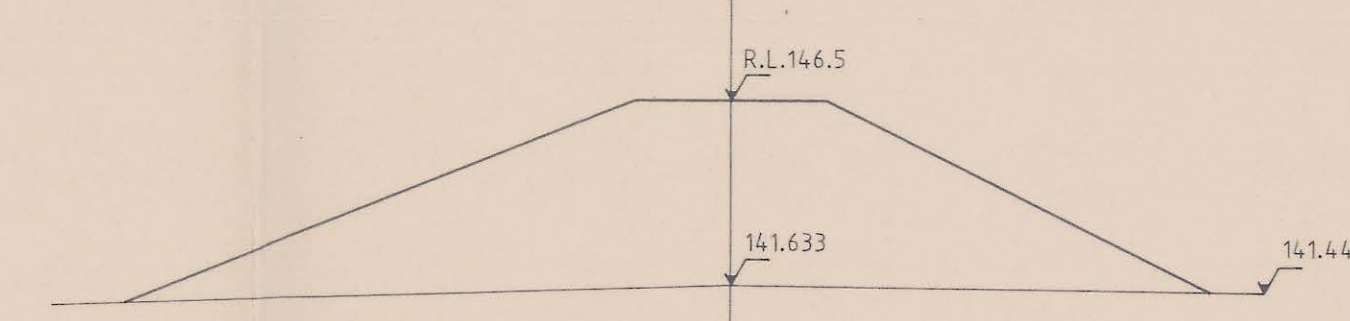

CHAINAGE 820.00

R.M. FOSTER & ASSOCIATES
CONSULTING CHARTERED ENGINEERS

DEVONPORT
BURNIE
HOBART

PASMINCO MINING

ROSEBERY

BOBADIL RESIDUE DAM - POLISHING POND
CROSS SECTION - CH. 600.00 - CH. 900.00

REVISION No.	DESCRIPTION	DATE	SCALE	1:200	DRAWING No.
			APPROVED	DESIGNED M.A.C.	
				DRAWN A.M.C.	
				CHECKED	
				DATE	
				31.10.89	
					SHEET 5

M.A. Luopp

R/G 3647

0055_501

0002/0015