DO NOT SCALE

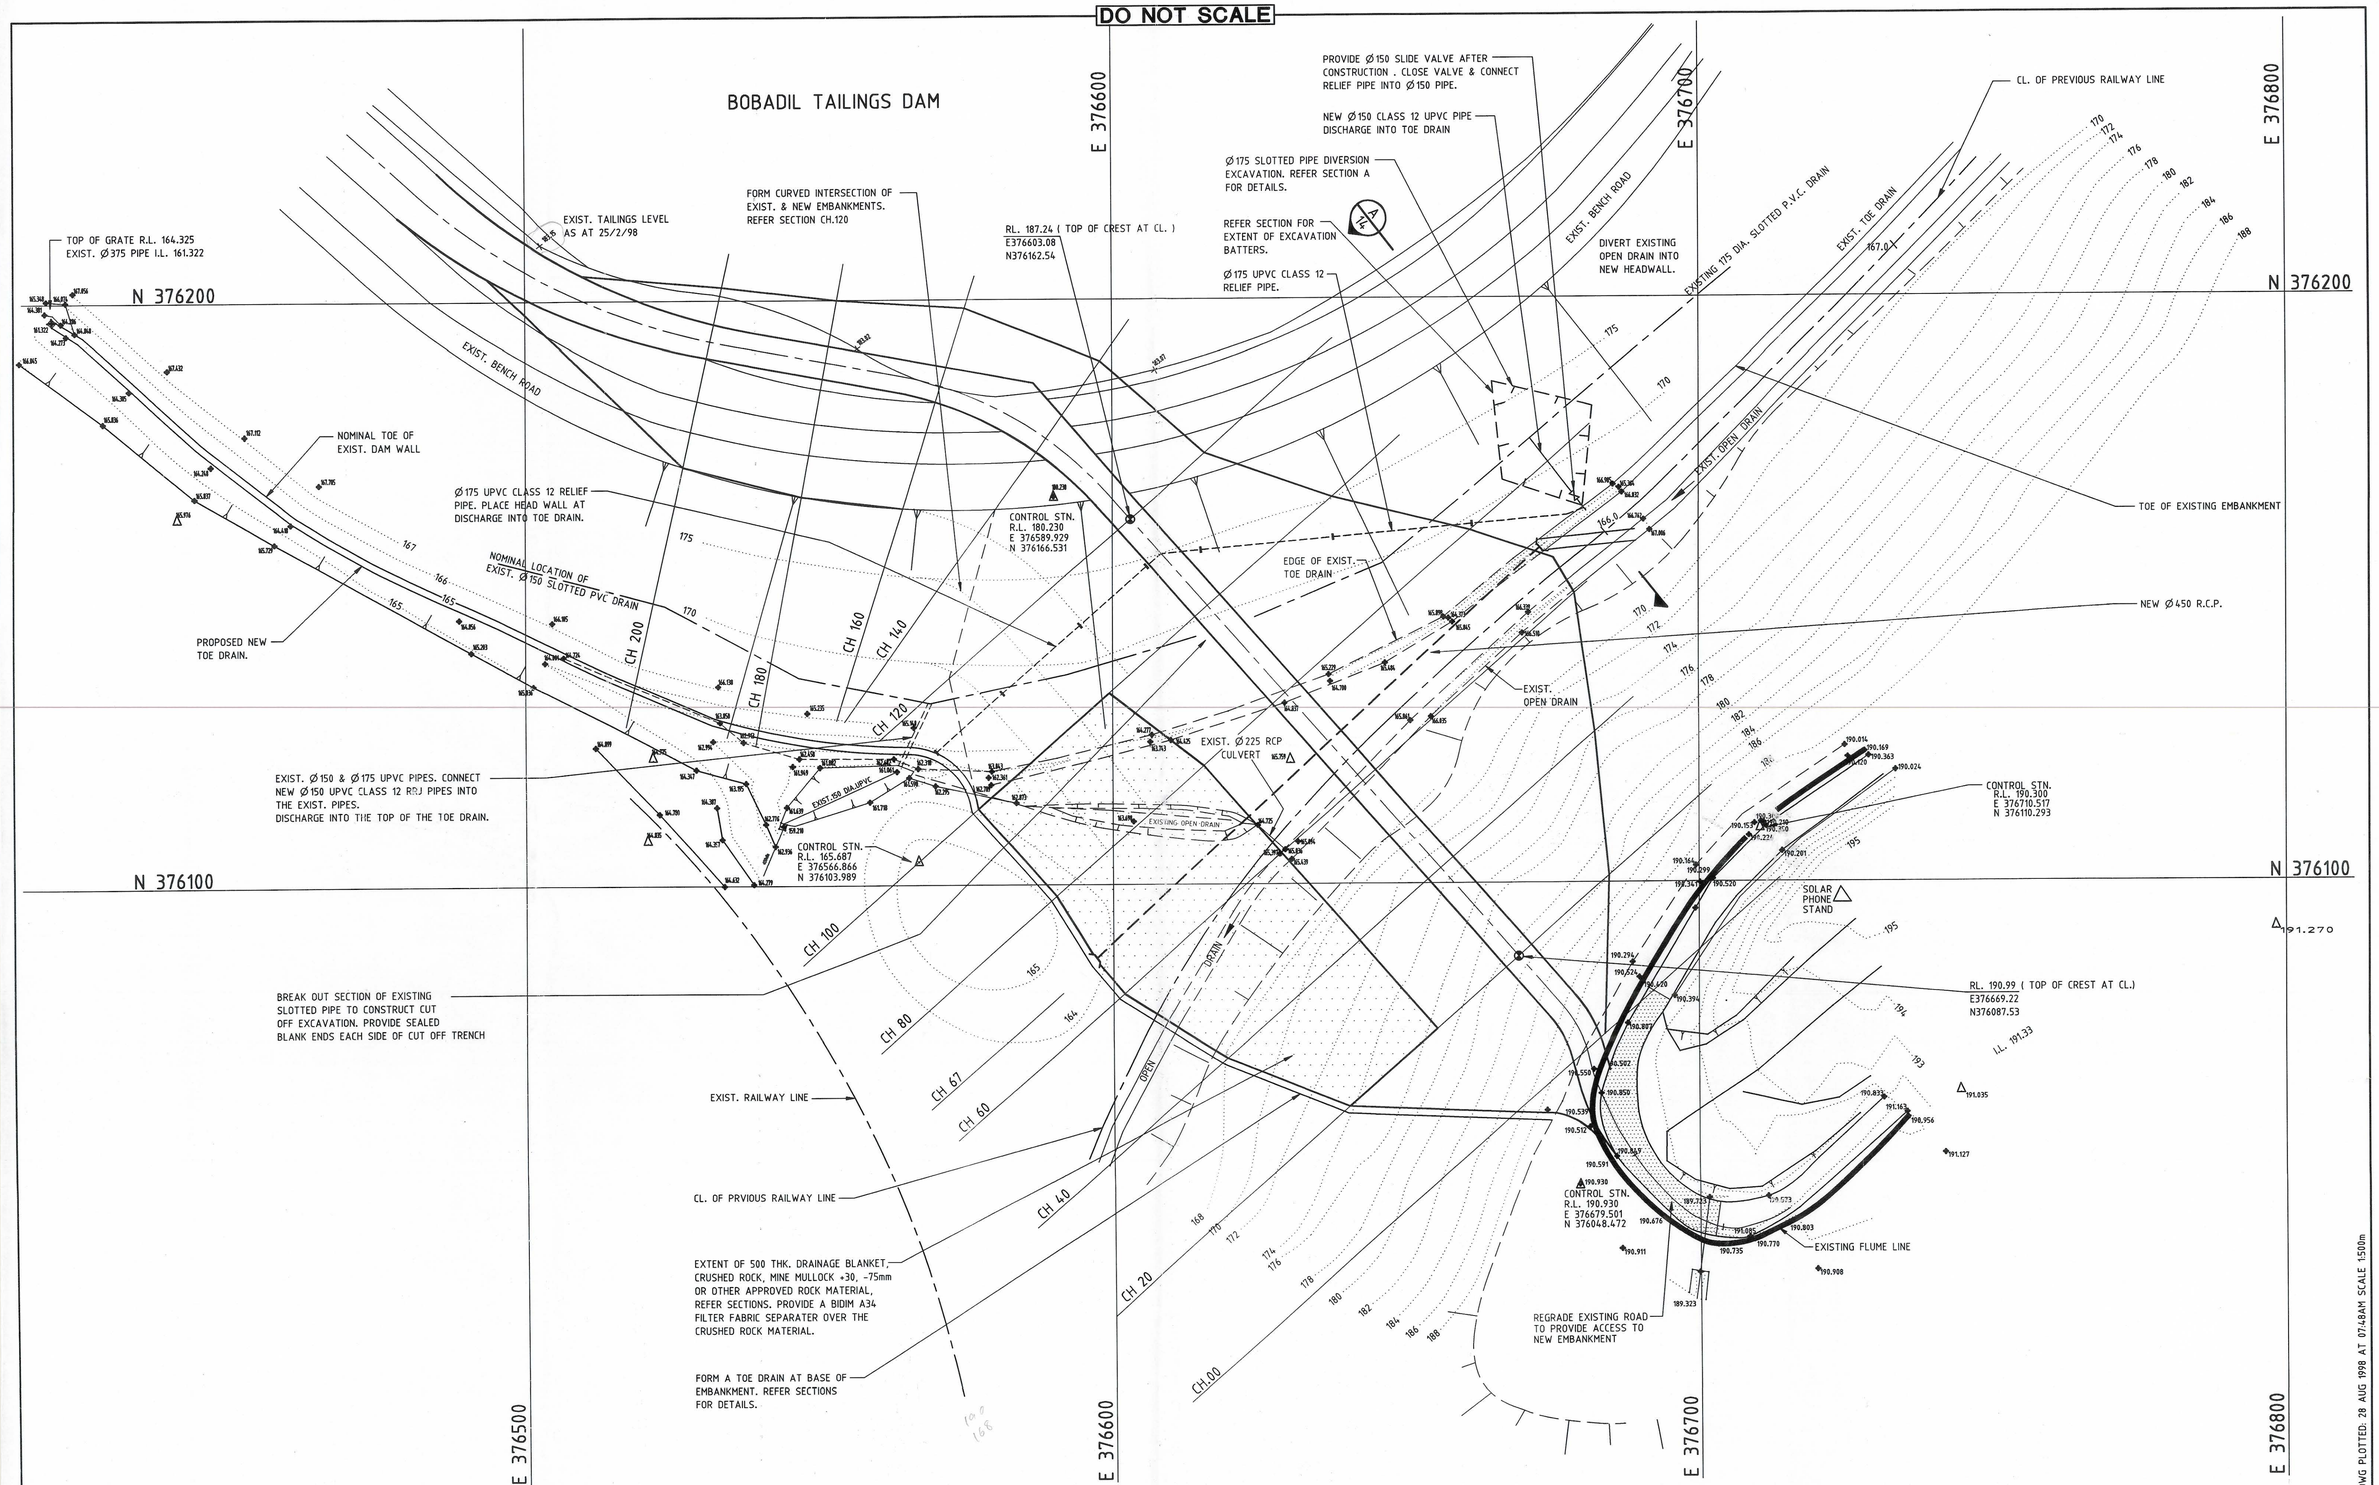


**PRELIMINARY**
**NOT FOR CONSTRUCTION**

| No. | Revision — Revise on CAD do not amend by hand | Engineer | Approved | Date | M/Film |
|---|---|---|---|---|---|

5 cm

Copyright
"This document is & shall remain the property of Gutteridge Haskins & Davey Pty. Ltd. The document may only be used for the purpose for which it was commissioned & in accordance with the terms of engagement for the commission. Unauthorised use of this document in any way is prohibited" ©

Drawing File No.
32120340100/20340110.DWG

GHD
Gutteridge Haskins & Davey Pty Ltd
INCORPORATING THE PRACTICE OF SMITH, SALE AND BURBURY
CONSULTING ENGINEERS • ENVIRONMENTAL SCIENTISTS & PLANNERS • PROJECT MANAGERS
ACN 008 488 373
83A Wilson Street, Burnie, Tasmania 7320
Telephone (03) 6431 4884 Facsimile (03) 6431 4042

Scale 0 5 10 15 20 25m (1:500 for A1 Size Plot)

| | | | |
|---|---|---|---|
| Drawn/ Traced | LPW 16-6-98 | Engineer design | MAC 16-6-98 |
| Draft Check | | Engineer Check | |
| Approved | M.A. Mapp | | |

This Drawing must not be used for Construction unless signed as Approved

Client and Job: PASMINCO MINING - ROSEBERY BOBADIL TAILINGS DAM

Title: SOUTHERN EMBANKMENT PLAN

Size A1 | Drg. No. 2034 - 01 - 10 | Rev A

2034-0110.DWG PLOTTED: 28 AUG 1998 AT 07:48AM SCALE 1:500m

0002/0020
0055_506