Long Proj 1

Near Surface Lodes

0055-698

TRANSVERSE SECTIONS

Section F-F

At 50° to grid approx
Cross 27 at 700N

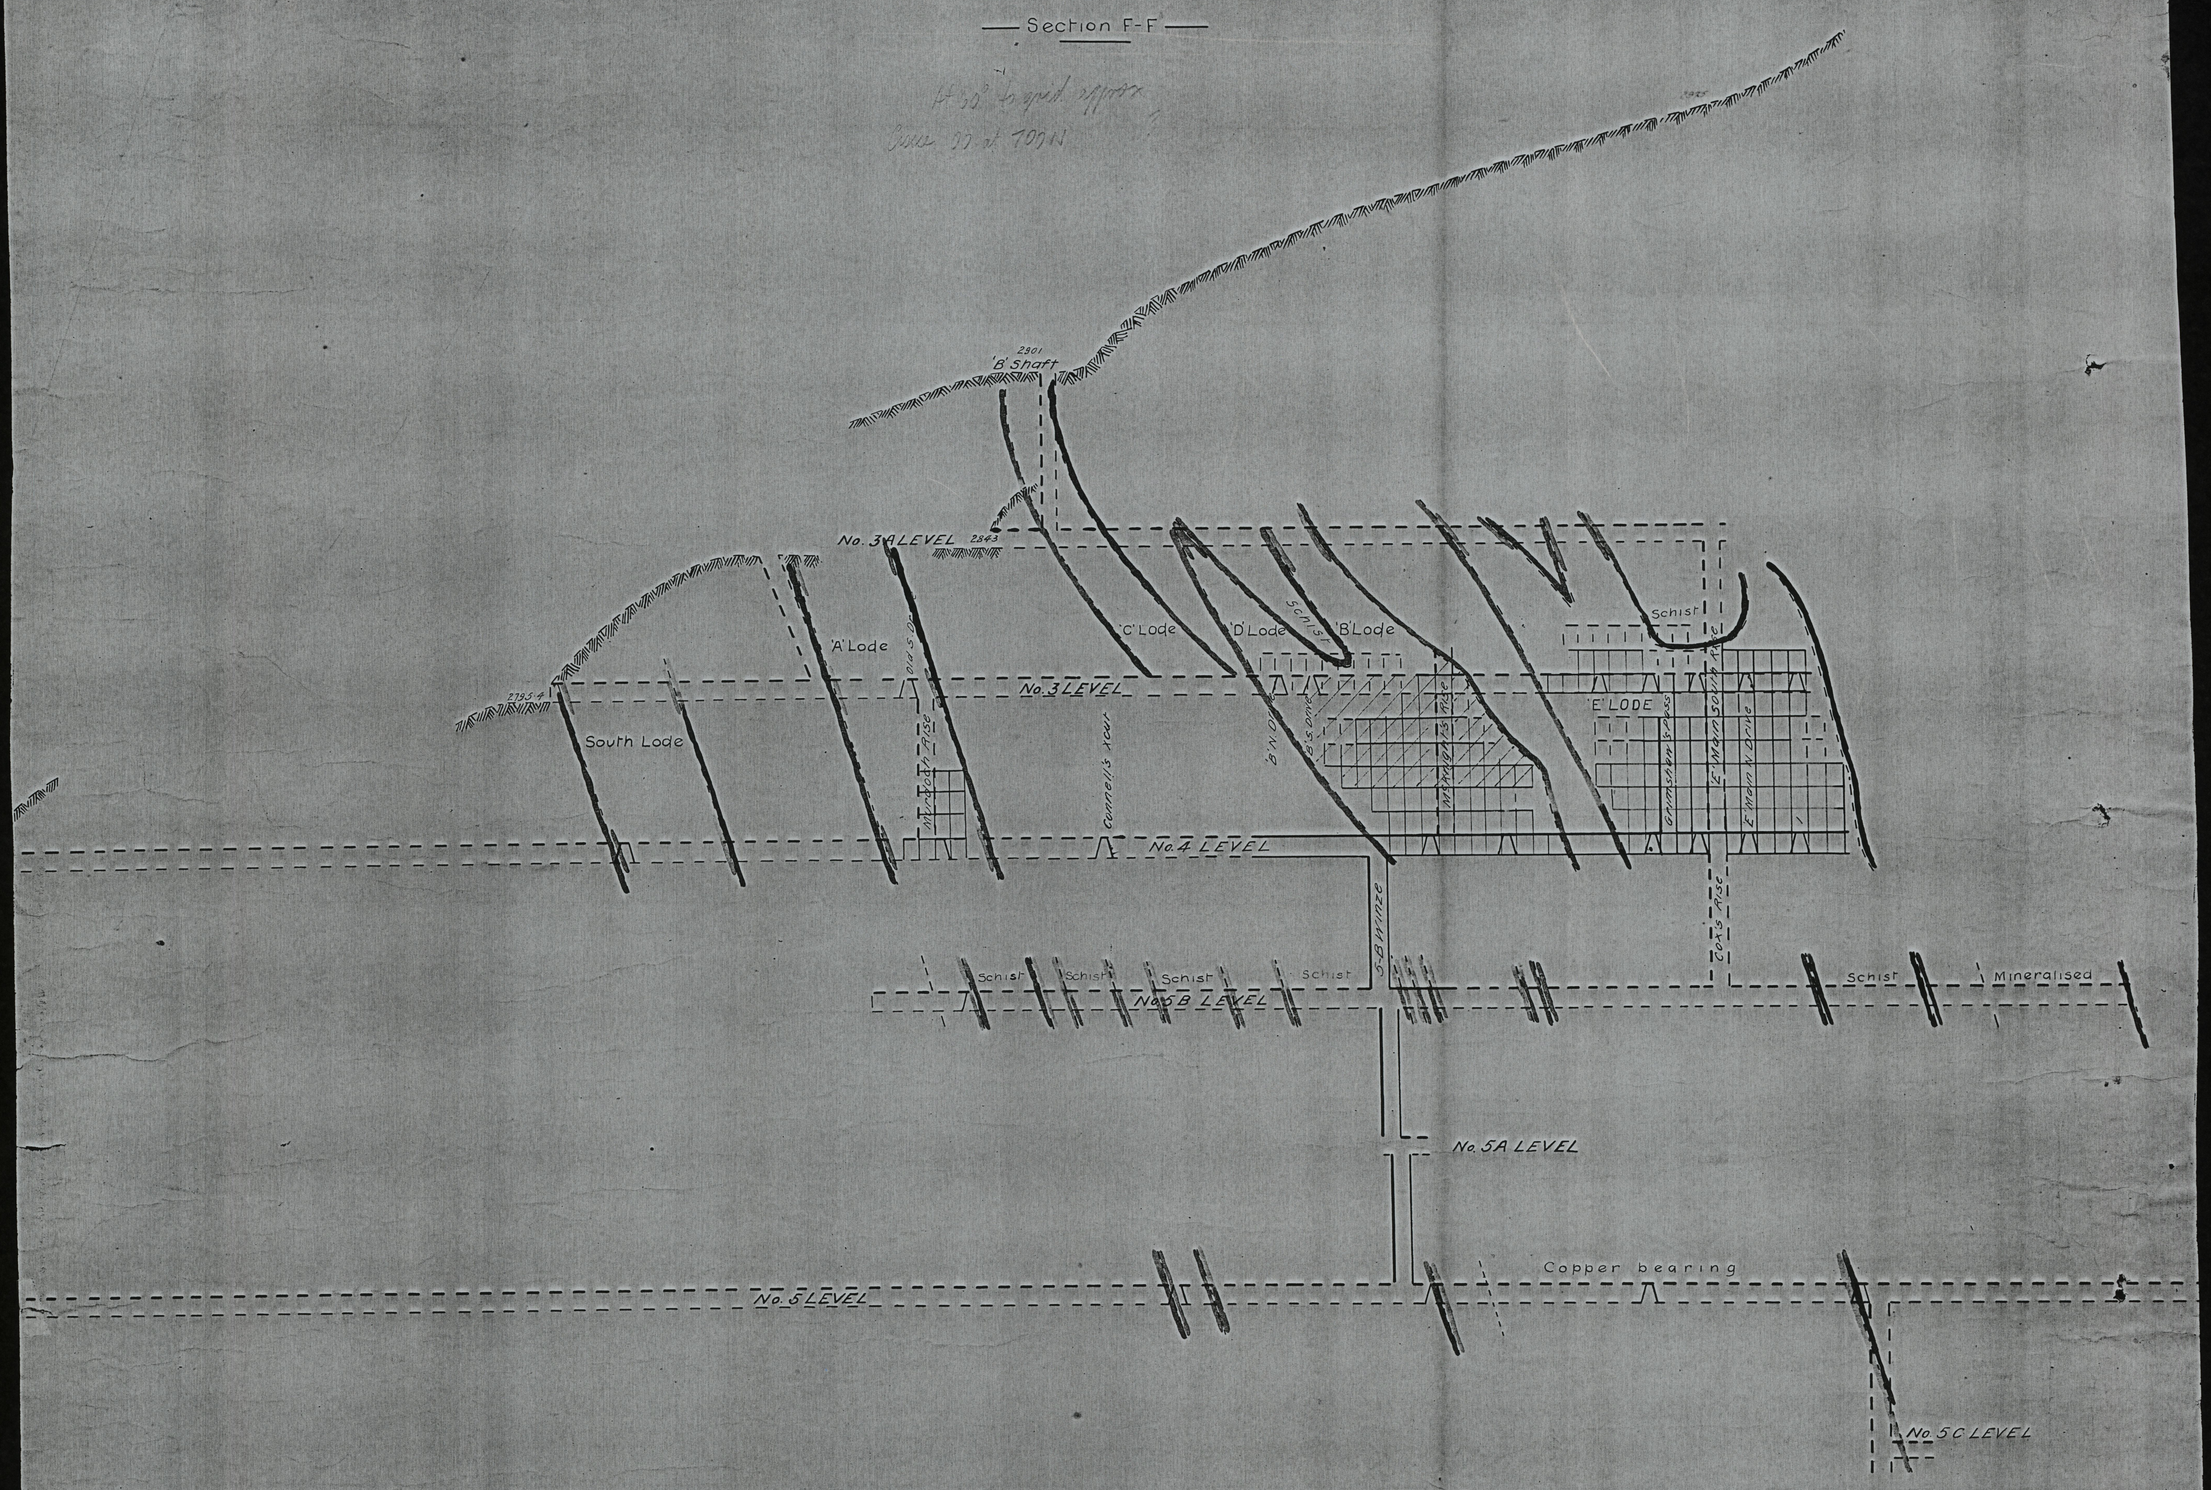

Section H-H
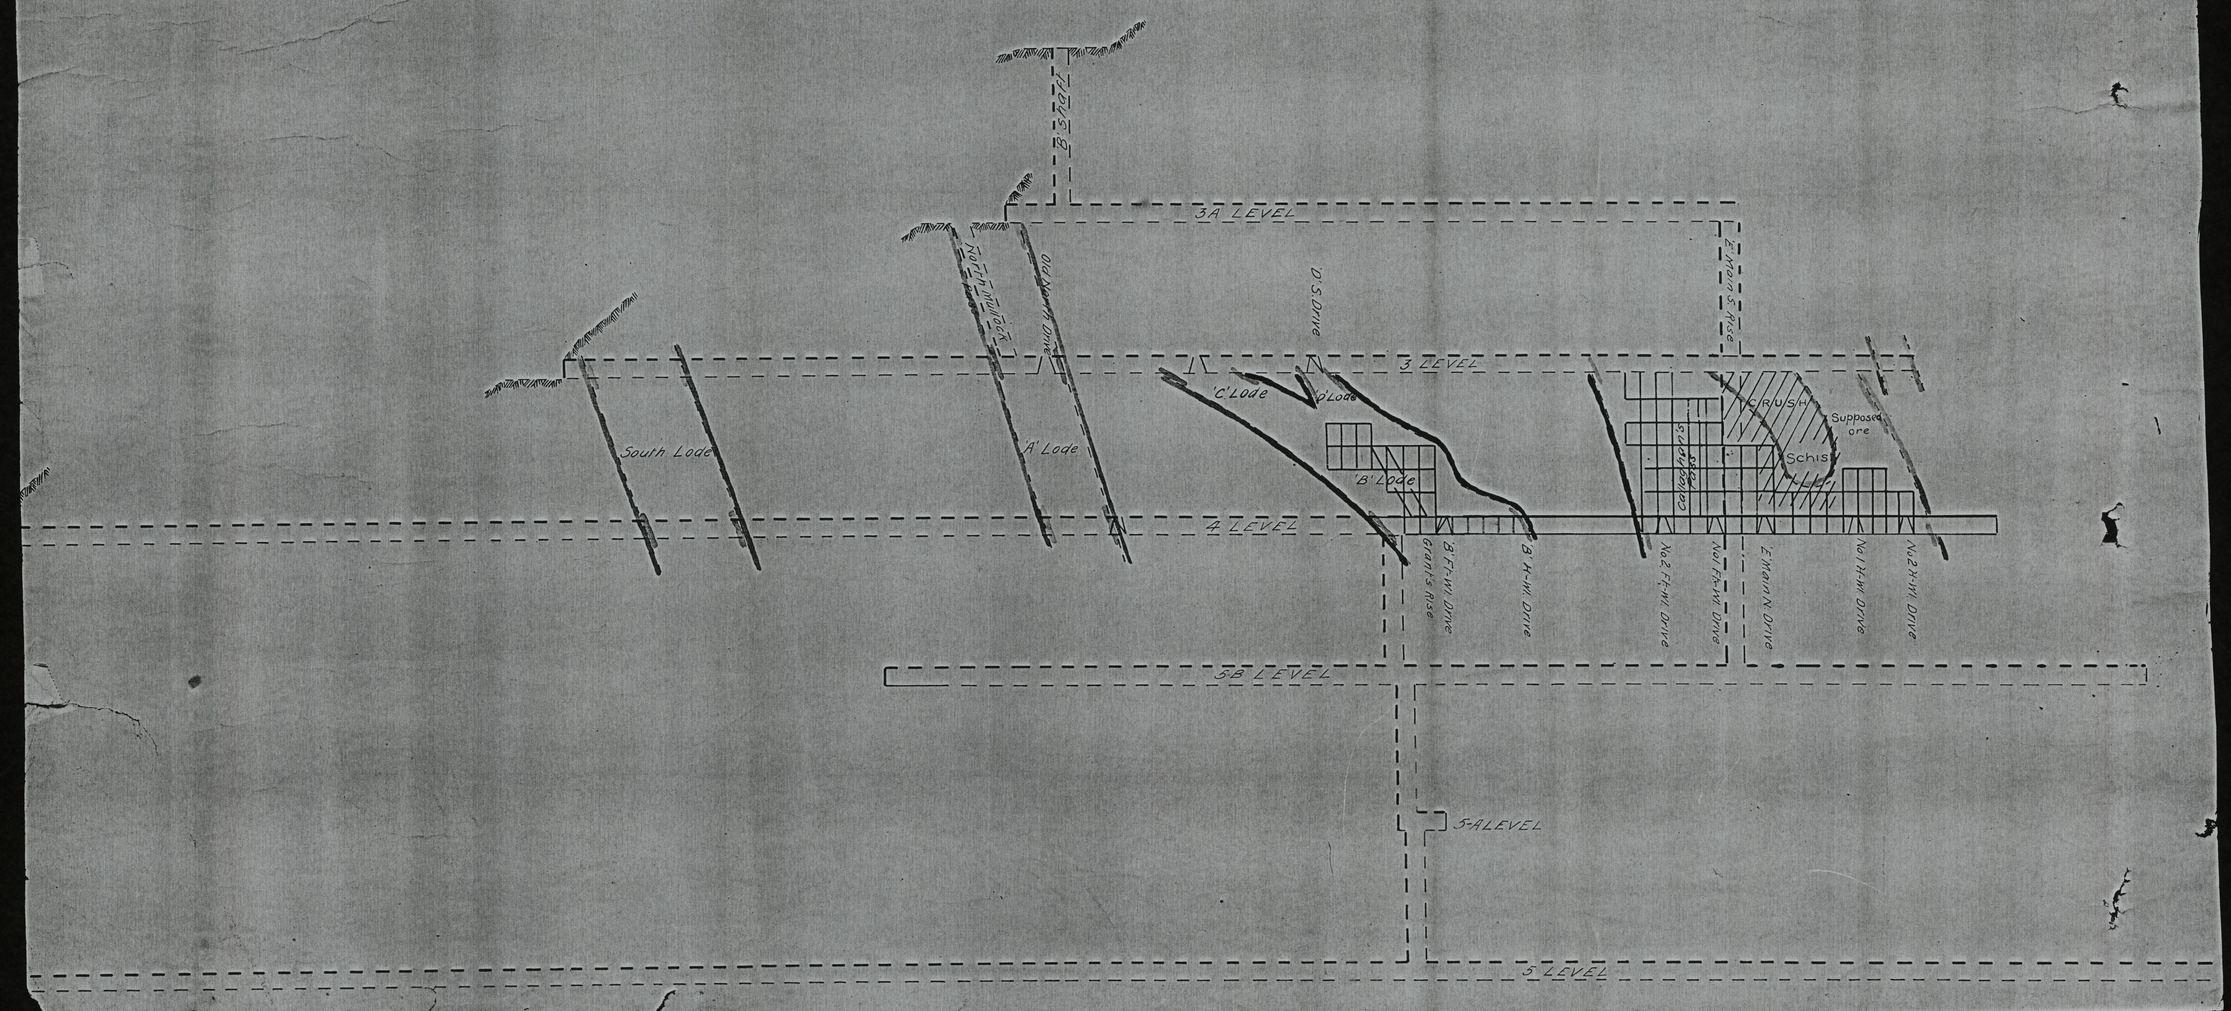
to show last 800N?