923
0655-701

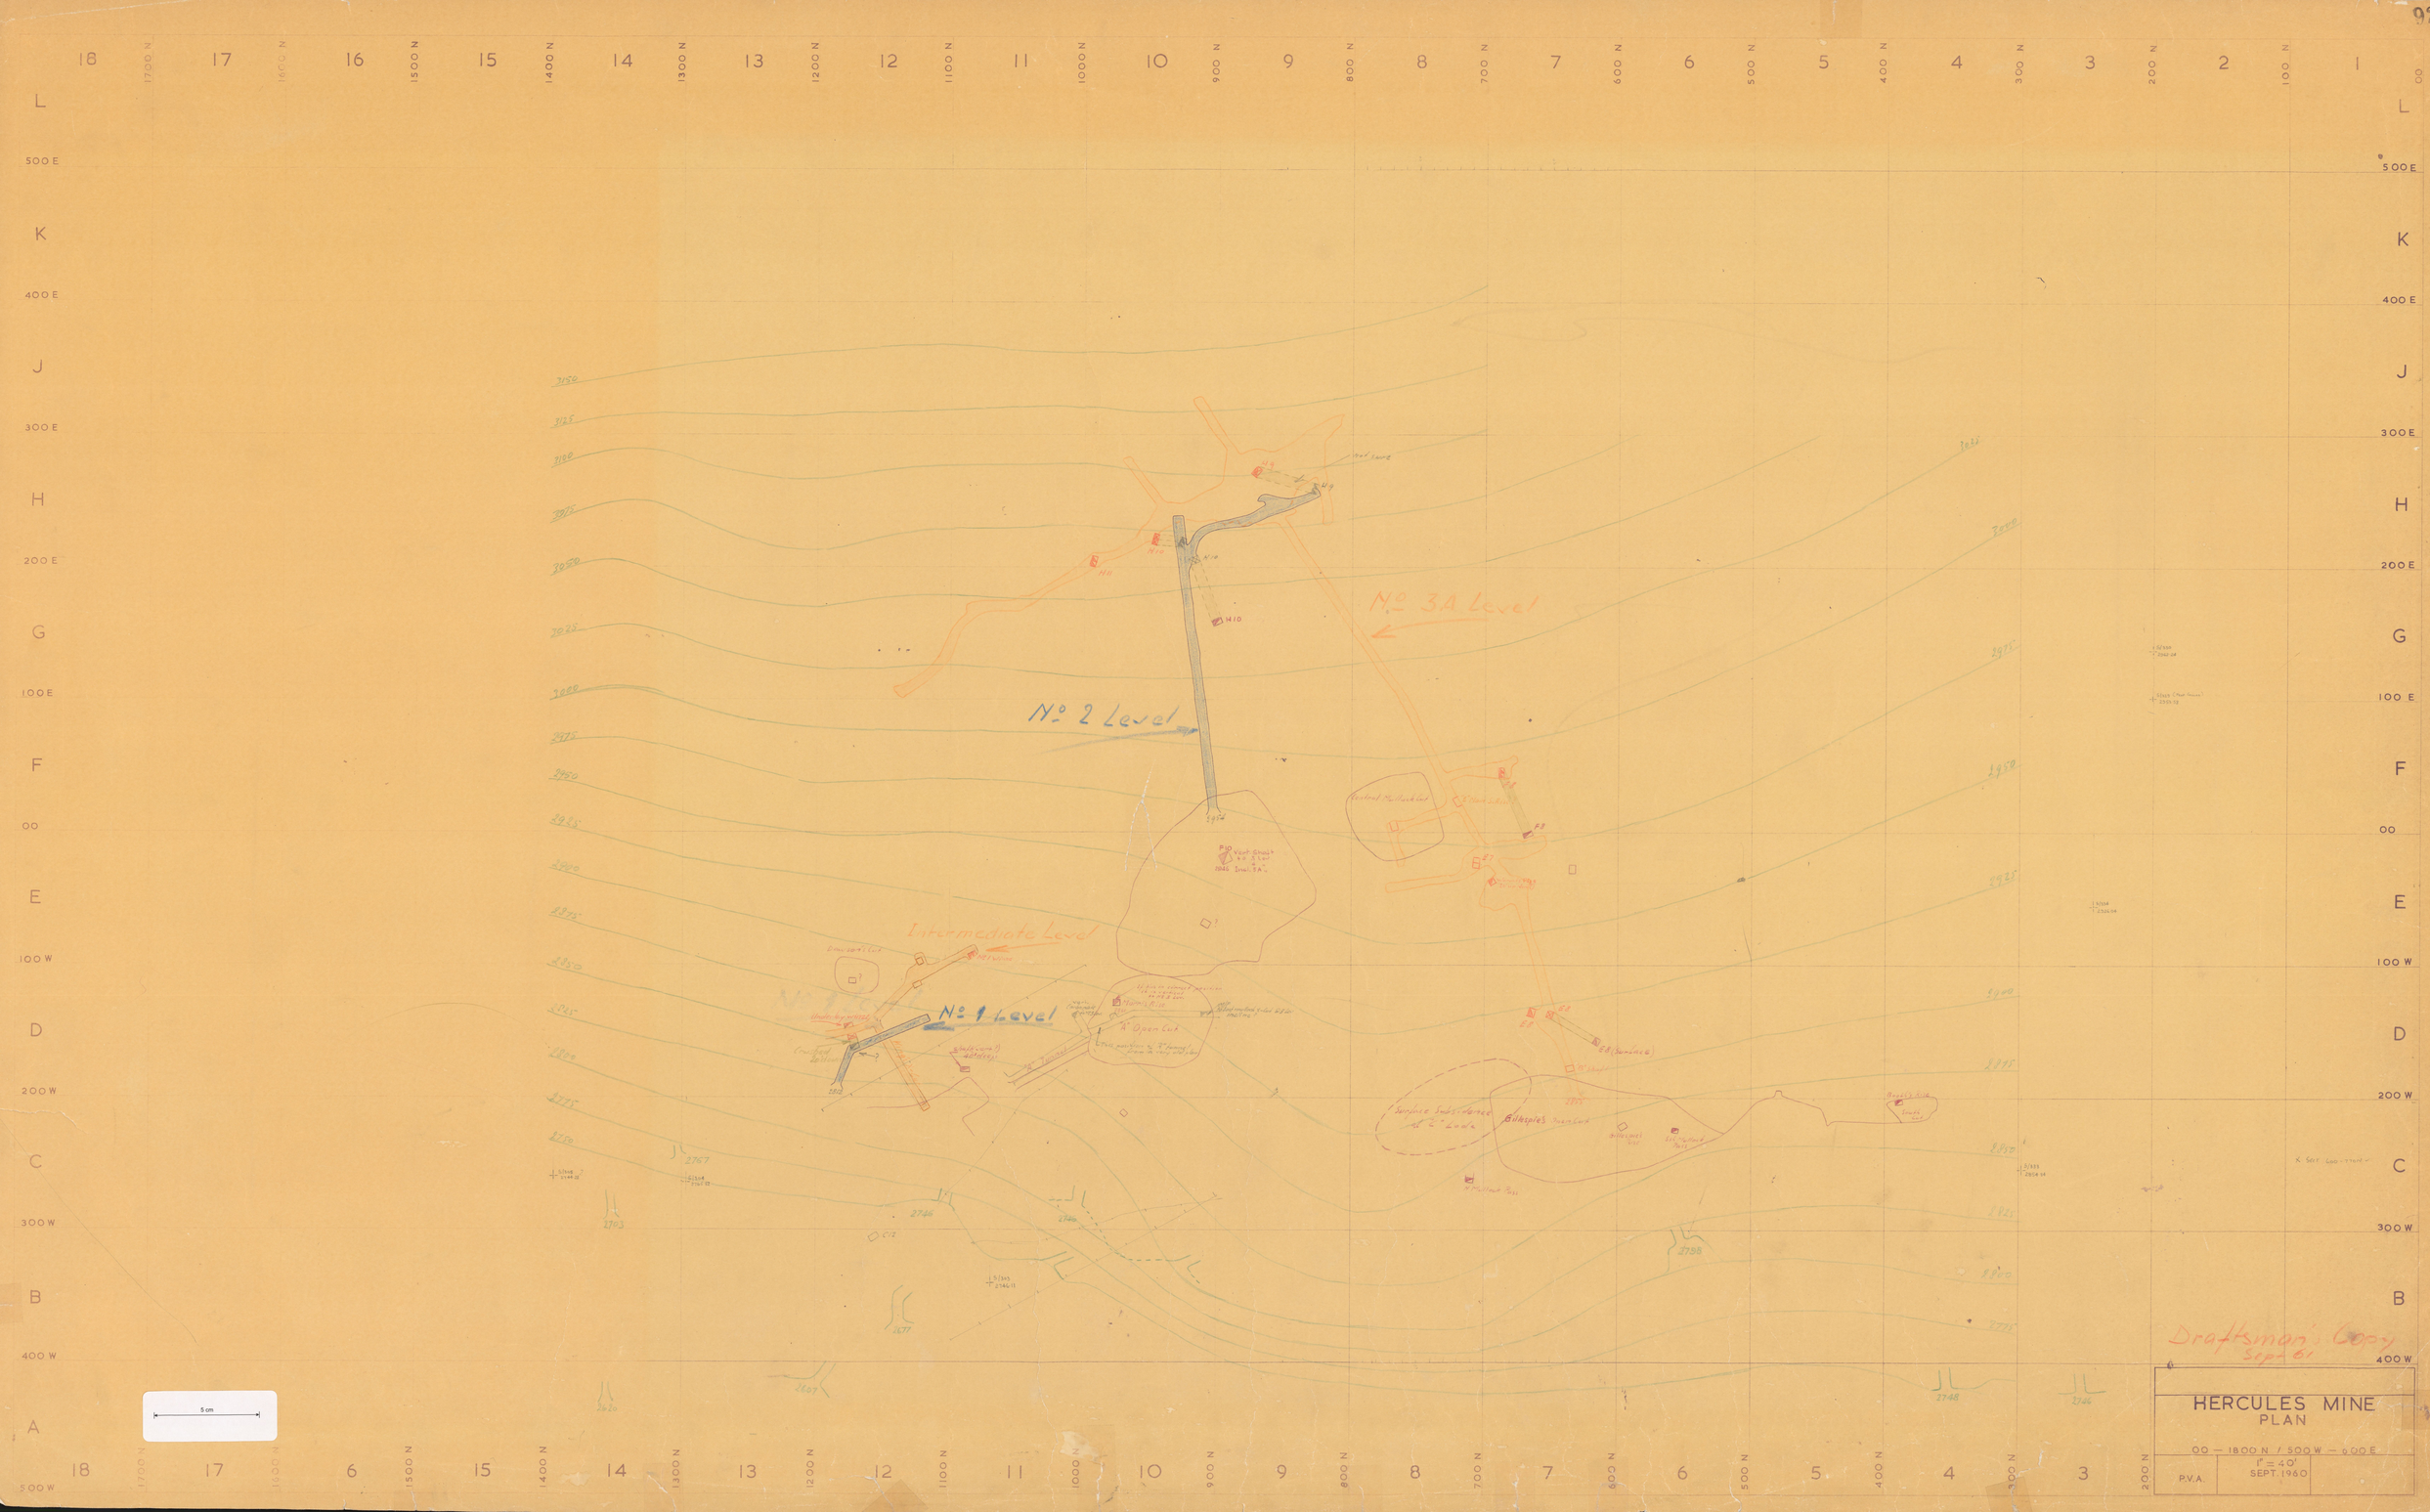
No 2 Level
No 3A Level
Intermediate Level
No 1 Level
Draftsman's Copy
Sept 61
HERCULES MINE
PLAN
00 — 1800 N / 500 W — 600 E
1" = 40'
SEPT 1960
P.V.A
2 Level Development