0122_012

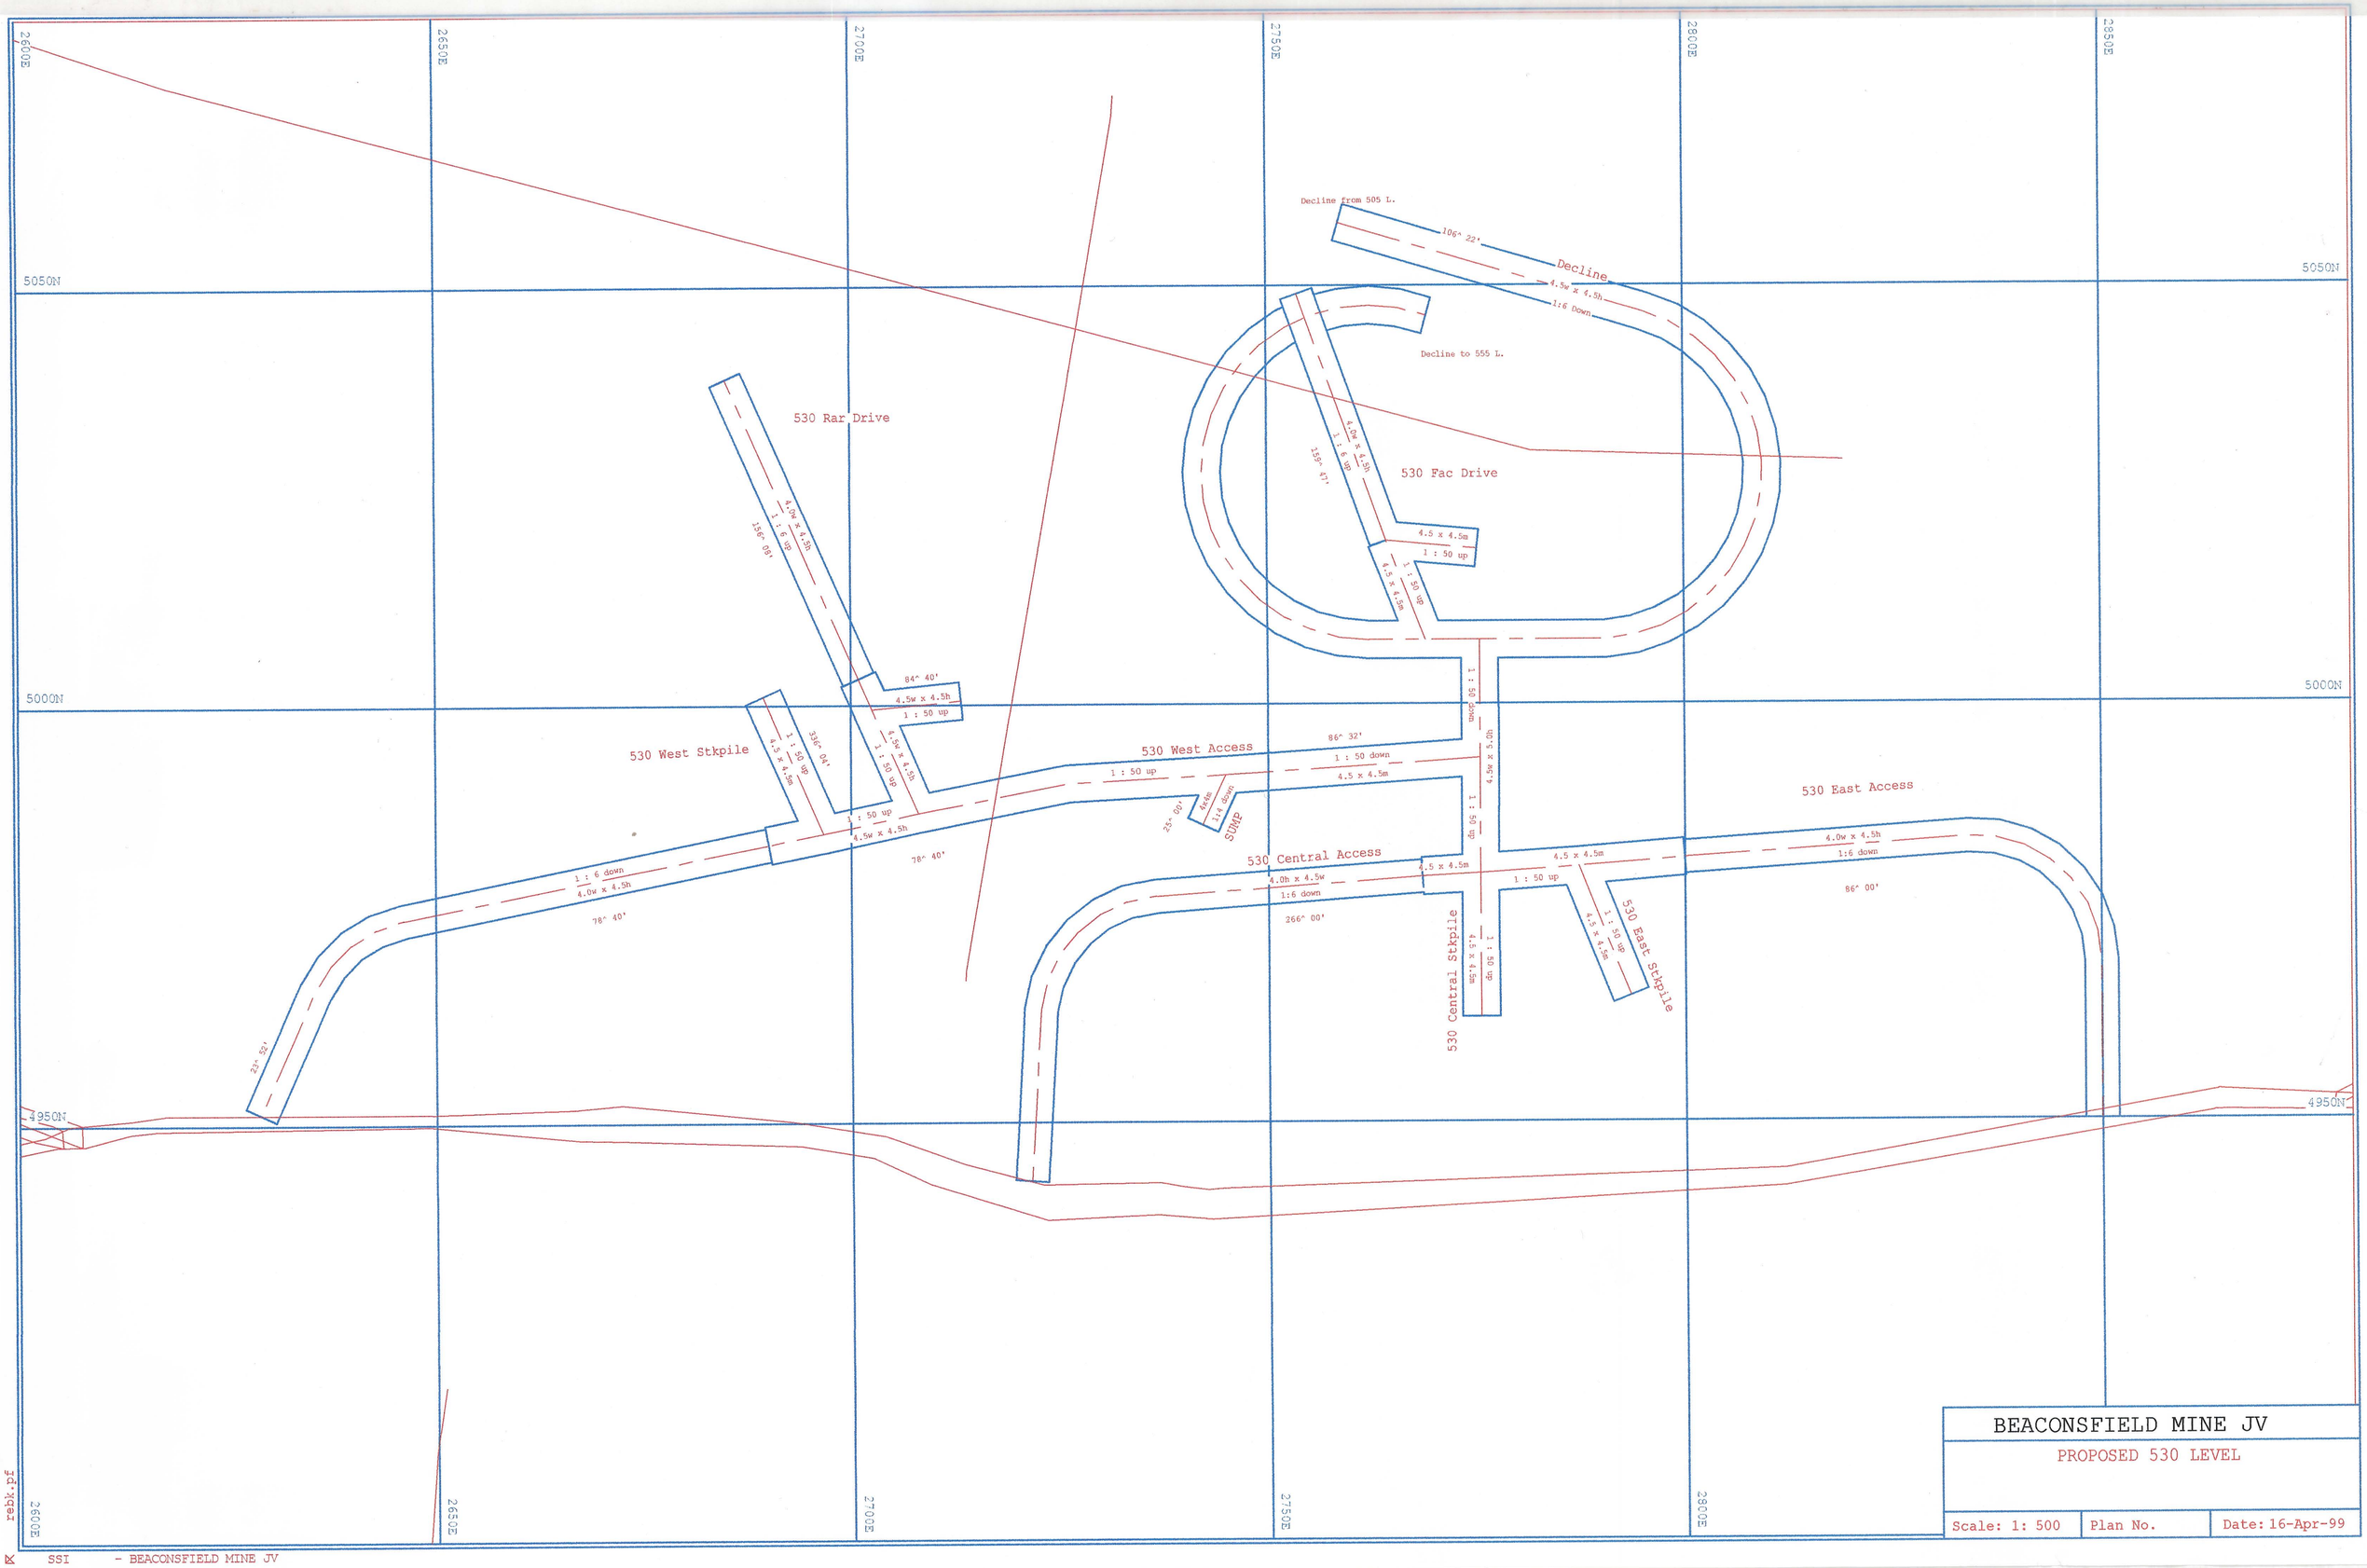


BEACONSFIELD MINE JV

PROPOSED 530 LEVEL

| Scale: 1: 500 | Plan No. | Date: 16-Apr-99 |
|---|---|---|

rebk.pf

SSI - BEACONSFIELD MINE JV