0016/0014

0157-0034

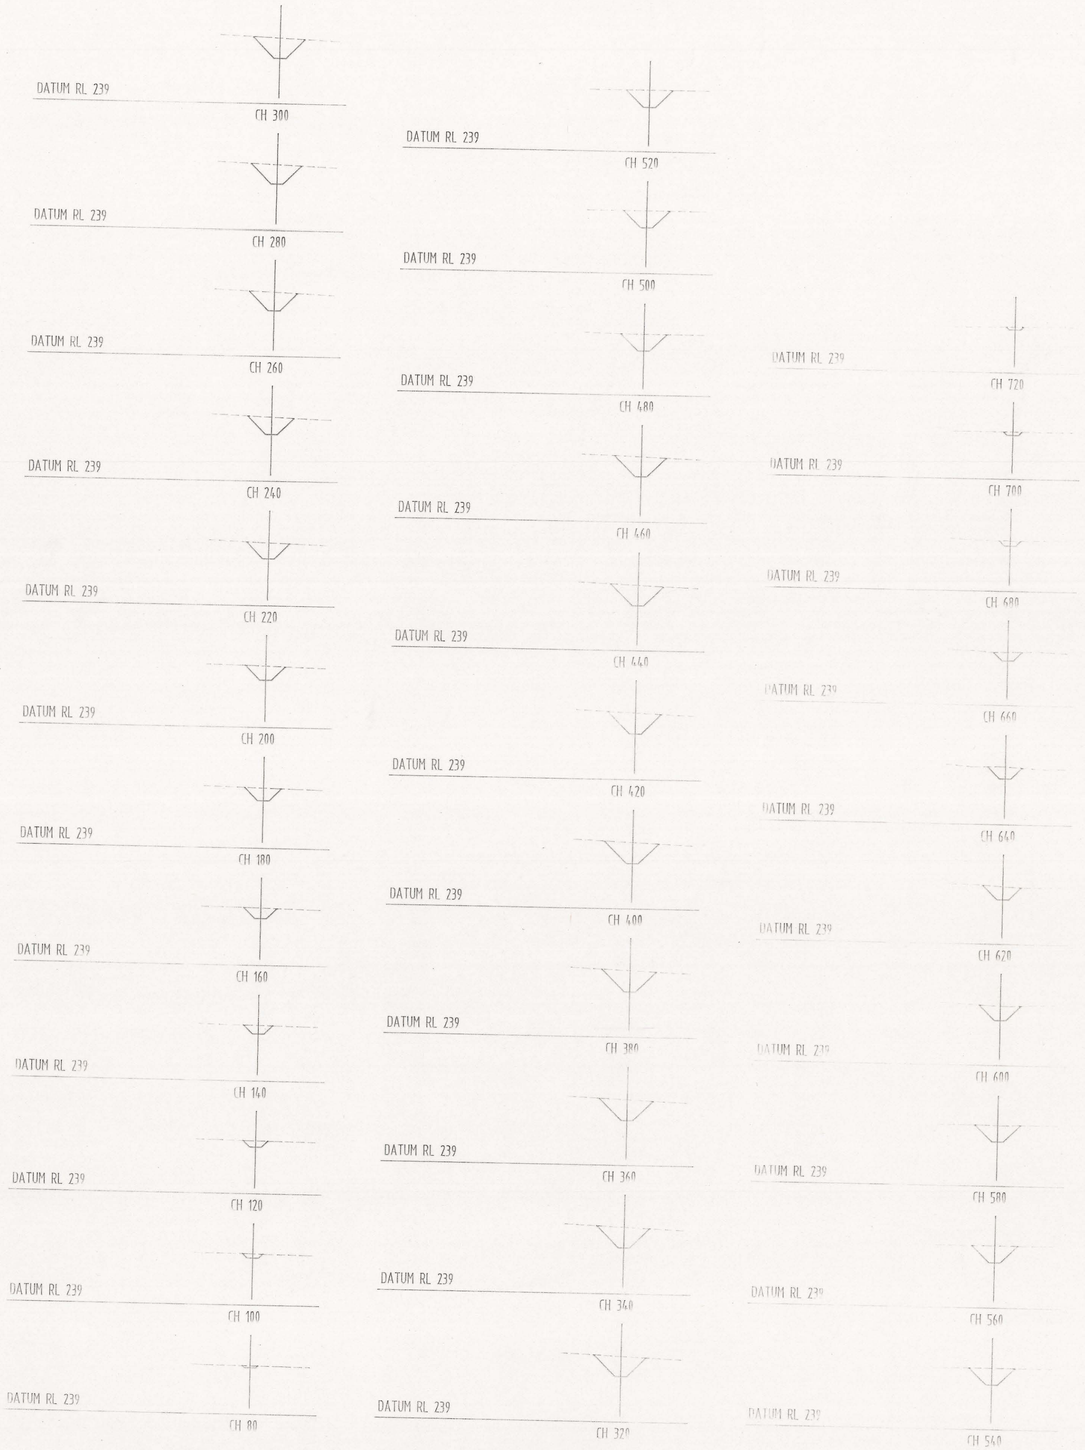

CROSS SECTIONS

SCALES HOR 1:000 VER 1:000

5 cm

Rev No.	Description	Date

Thompson & Brett Pty. Ltd.
Consulting Engineers
7 Bayfield Street, Rosny Park, 7018
Phone (002) 446633 Fax. (002) 446221

Drawn B.W.	Date NOV. '94	Scale 1 : 1000
Approved		Director
File CMT 01	Geocomp 1169	

Client & Project
COPPER MINES OF TASMANIA PTY. LTD.
MT LYELL MINE REDEVELOPMENT
TAILINGS MANAGEMENT STAGE 1

Drawing Title
DIVERSION CHANNEL
CROSS SECTIONS CH. 4000 TO CH. 4350

Drawing No. 94 - 1169 - 14