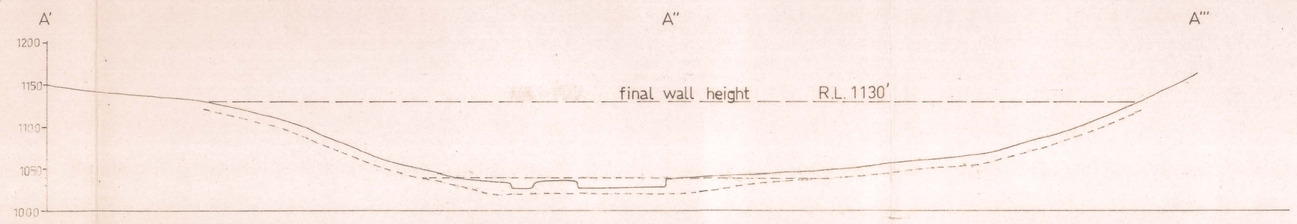

SECTION A' A'' A''' SCALE 1"=100'

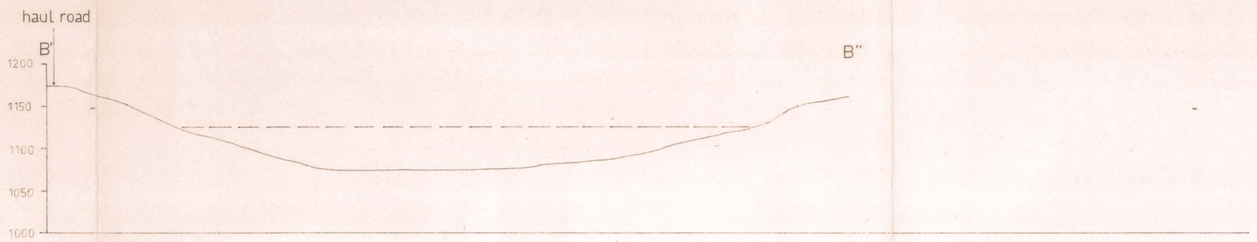

SECTION B' B'' SCALE 1"=100'

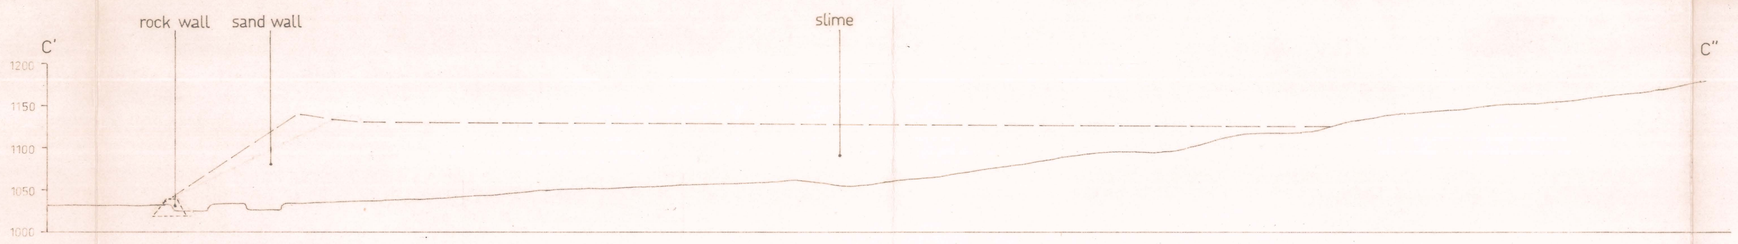

SECTION C' C'' SCALE 1"=100'

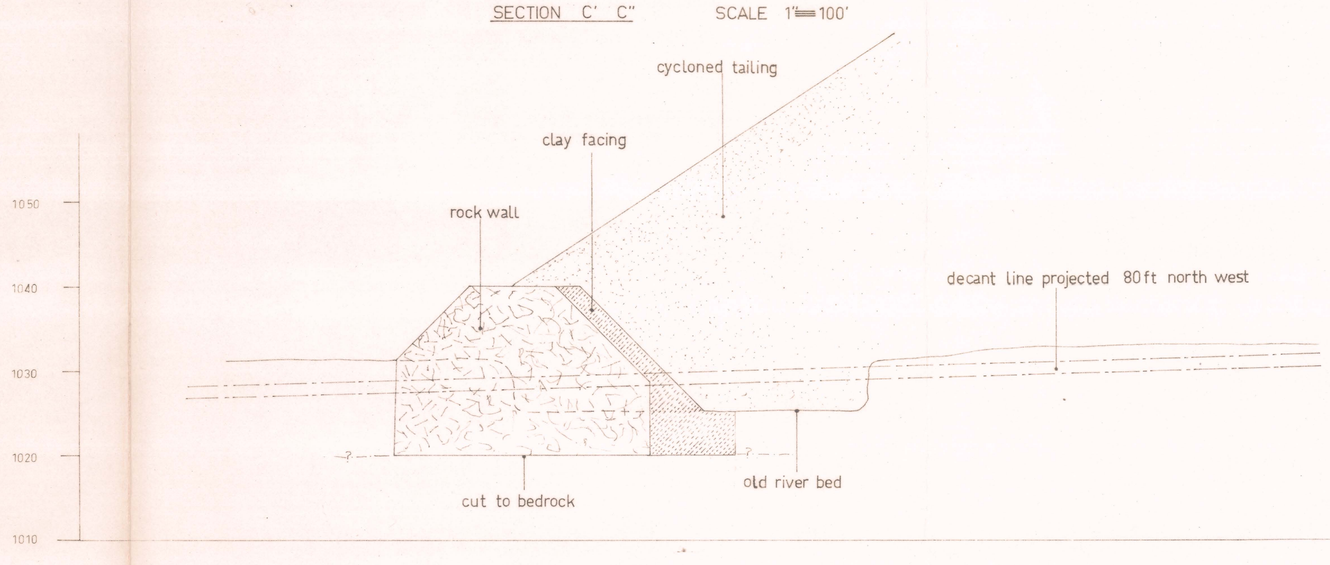

DETAIL AT WALL SECTION C' C'' SCALE 1"=10'

5 cm

ISSUE	CHANGE RECORD	DATE	INIT

DEPARTMENT OF MINES BURNIE
RECEIVED 7 SEP 1970
ANSWERED
File No.
S.M.E.
M.E.
E. & T.L.

ITEM	DESCRIPTION	LENGTH	MAT'L	REQ'D

ABERFOYLE MANAGEMENT PTY. LTD.
505 ST. KILDA ROAD, 3004

CLEVELAND TIN N.L. LUINA

No. 2 TAILING AREA & DAM SECTIONS

DRAWN	ENH	DRAWING No.	DRG. SIZE
CHECKED		MC·019·W	B
APPROVED			
DATE	29·7·70		
SCALE:— 1" = 100'		ISSUE A	

0001/0012