0216 - 860

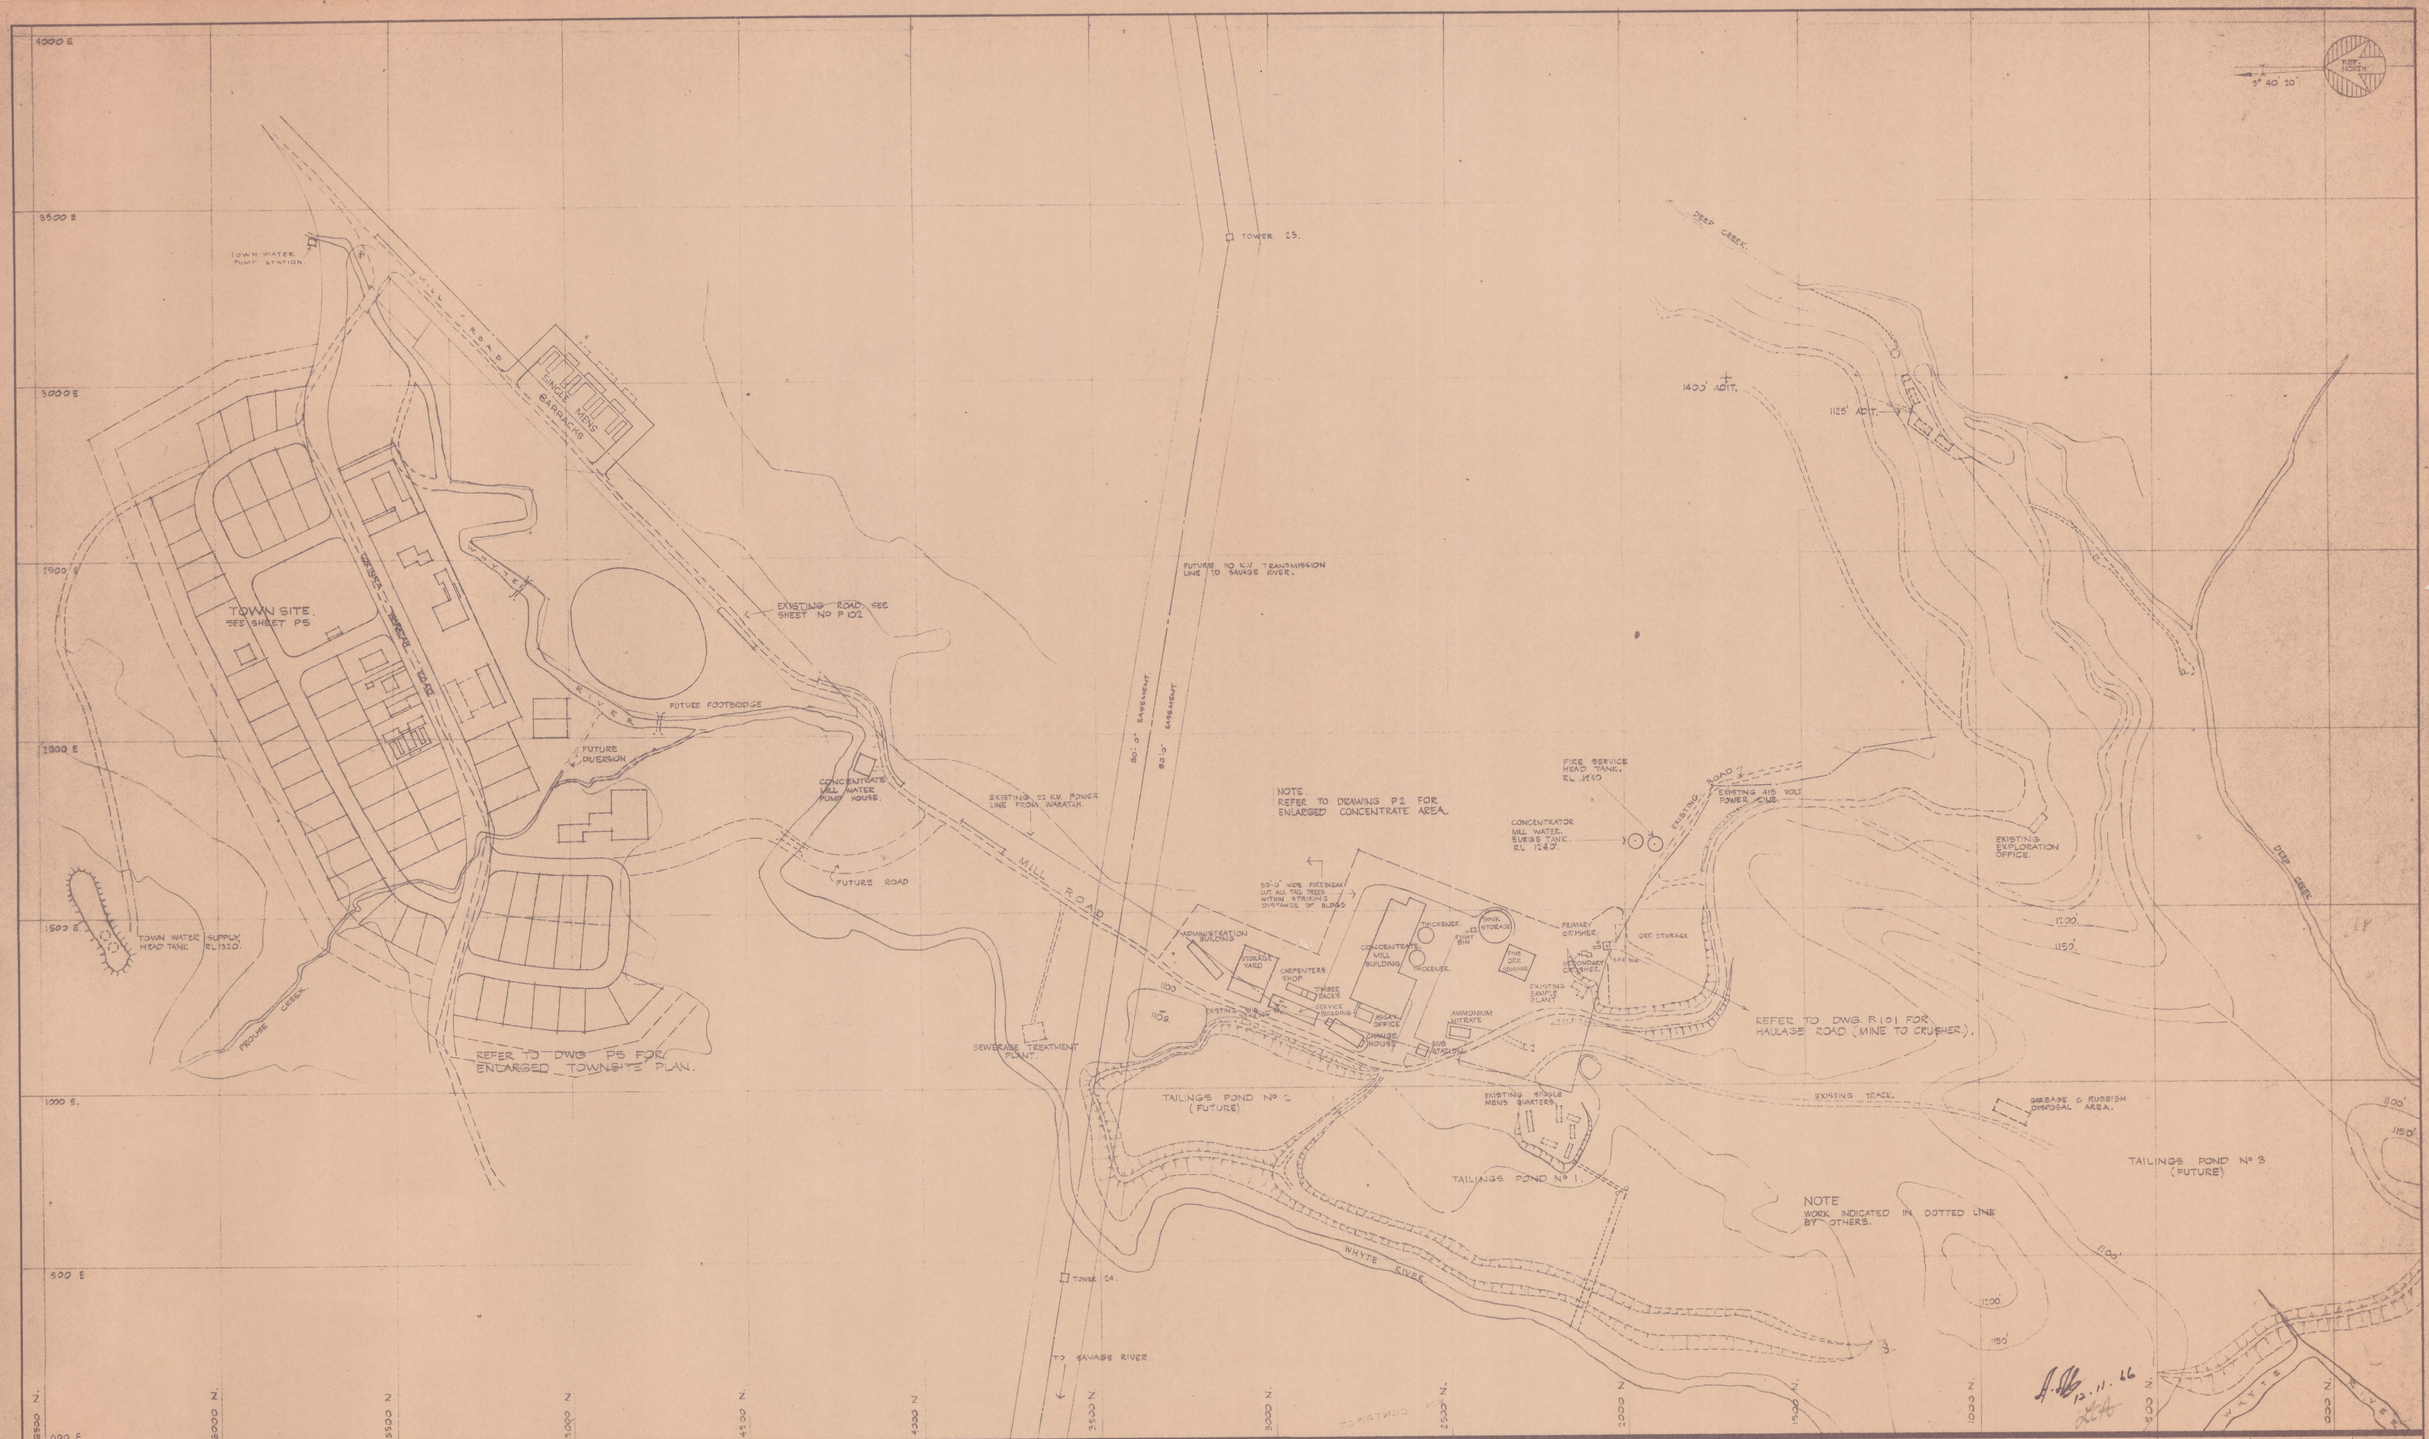
TOWN WATER PUMP STATION.
MILL ROAD
SINGLE MENS BARRACKS
TOWN SITE. SEE SHEET P5
CRESTA - TEMPLE ROAD
EXISTING ROAD SEE SHEET NO P102
FUTURE FOOTBRIDGE
FUTURE DIVERSION
CONCENTRATE MILL WATER PUMP HOUSE.
EXISTING 22 KV POWER LINE FROM WARATAH.
FUTURE ROAD
TOWN WATER SUPPLY HEAD TANK RL 1320.
PROUDE CREEK.
REFER TO DWG P5 FOR ENLARGED TOWNSITE PLAN.
SEWERAGE TREATMENT PLANT.
TOWER 23.
TOWER 24.
TO SAVAGE RIVER
FUTURE 110 KV TRANSMISSION LINE TO SAVAGE RIVER.
80'-0" EASEMENT
NOTE. REFER TO DRAWING P2 FOR ENLARGED CONCENTRATE AREA.
50'-0" WIDE FIREBREAK CUT ALL TREE TREES WITHIN STRIKING DISTANCE OF BLDGS
ADMINISTRATION BUILDING
STORAGE YARD
CARPENTERS SHOP
TIMBER RACKS
SERVICE BUILDING
MEDICAL OFFICE
DRESSING HOUSE
CONCENTRATE MILL BUILDING
THICKENER
FLOTAT BIN
SPARK STORAGE
FINE ORE BIN
PRIMARY CRUSHER
SECONDARY CRUSHER
ORE STORAGE
ORE BIN
EXISTING SAMPLE PLANT
AMMONIUM NITRATE
SUB STATION
FIRE SERVICE HEAD TANK. RL 1410
CONCENTRATOR MILL WATER. SURGE TANK. RL 1249.
EXISTING ROAD
EXISTING 415 VOLT POWER LINE.
EXISTING EXPLORATION OFFICE.
DEEP CREEK.
1400' ADIT.
1125' ADIT.
REFER TO DWG. P101 FOR HAULAGE ROAD (MINE TO CRUSHER).
EXISTING TRACK.
GARBAGE & RUBBISH DISPOSAL AREA.
TAILINGS POND Nº 2 (FUTURE)
TAILINGS POND Nº 1.
EXISTING SINGLE MENS QUARTERS.
TAILINGS POND Nº 3 (FUTURE)
NOTE
WORK INDICATED IN DOTTED LINE BY OTHERS.
WHYTE RIVER
TRUE NORTH
9° 40' 20"
4000 E
3500 E
3000 E
2500 E
2000 E
1500 E
1000 E.
500 E
000 E.
8500 N
8000 N
7500 N
7000 N
6500 N
6000 N
5500 N
5000 N
4500 N
4000 N
3500 N
3000 N
2500 N
2000 N
1500 N
1000 N
500 N
1100
1150
1200
1150'
1100'
1150'
1200'
1200
1150
1100'
1150'
1200'
1200
1150
1100
1150
1200
1150
1100
1150
1200
1150
1100
1150