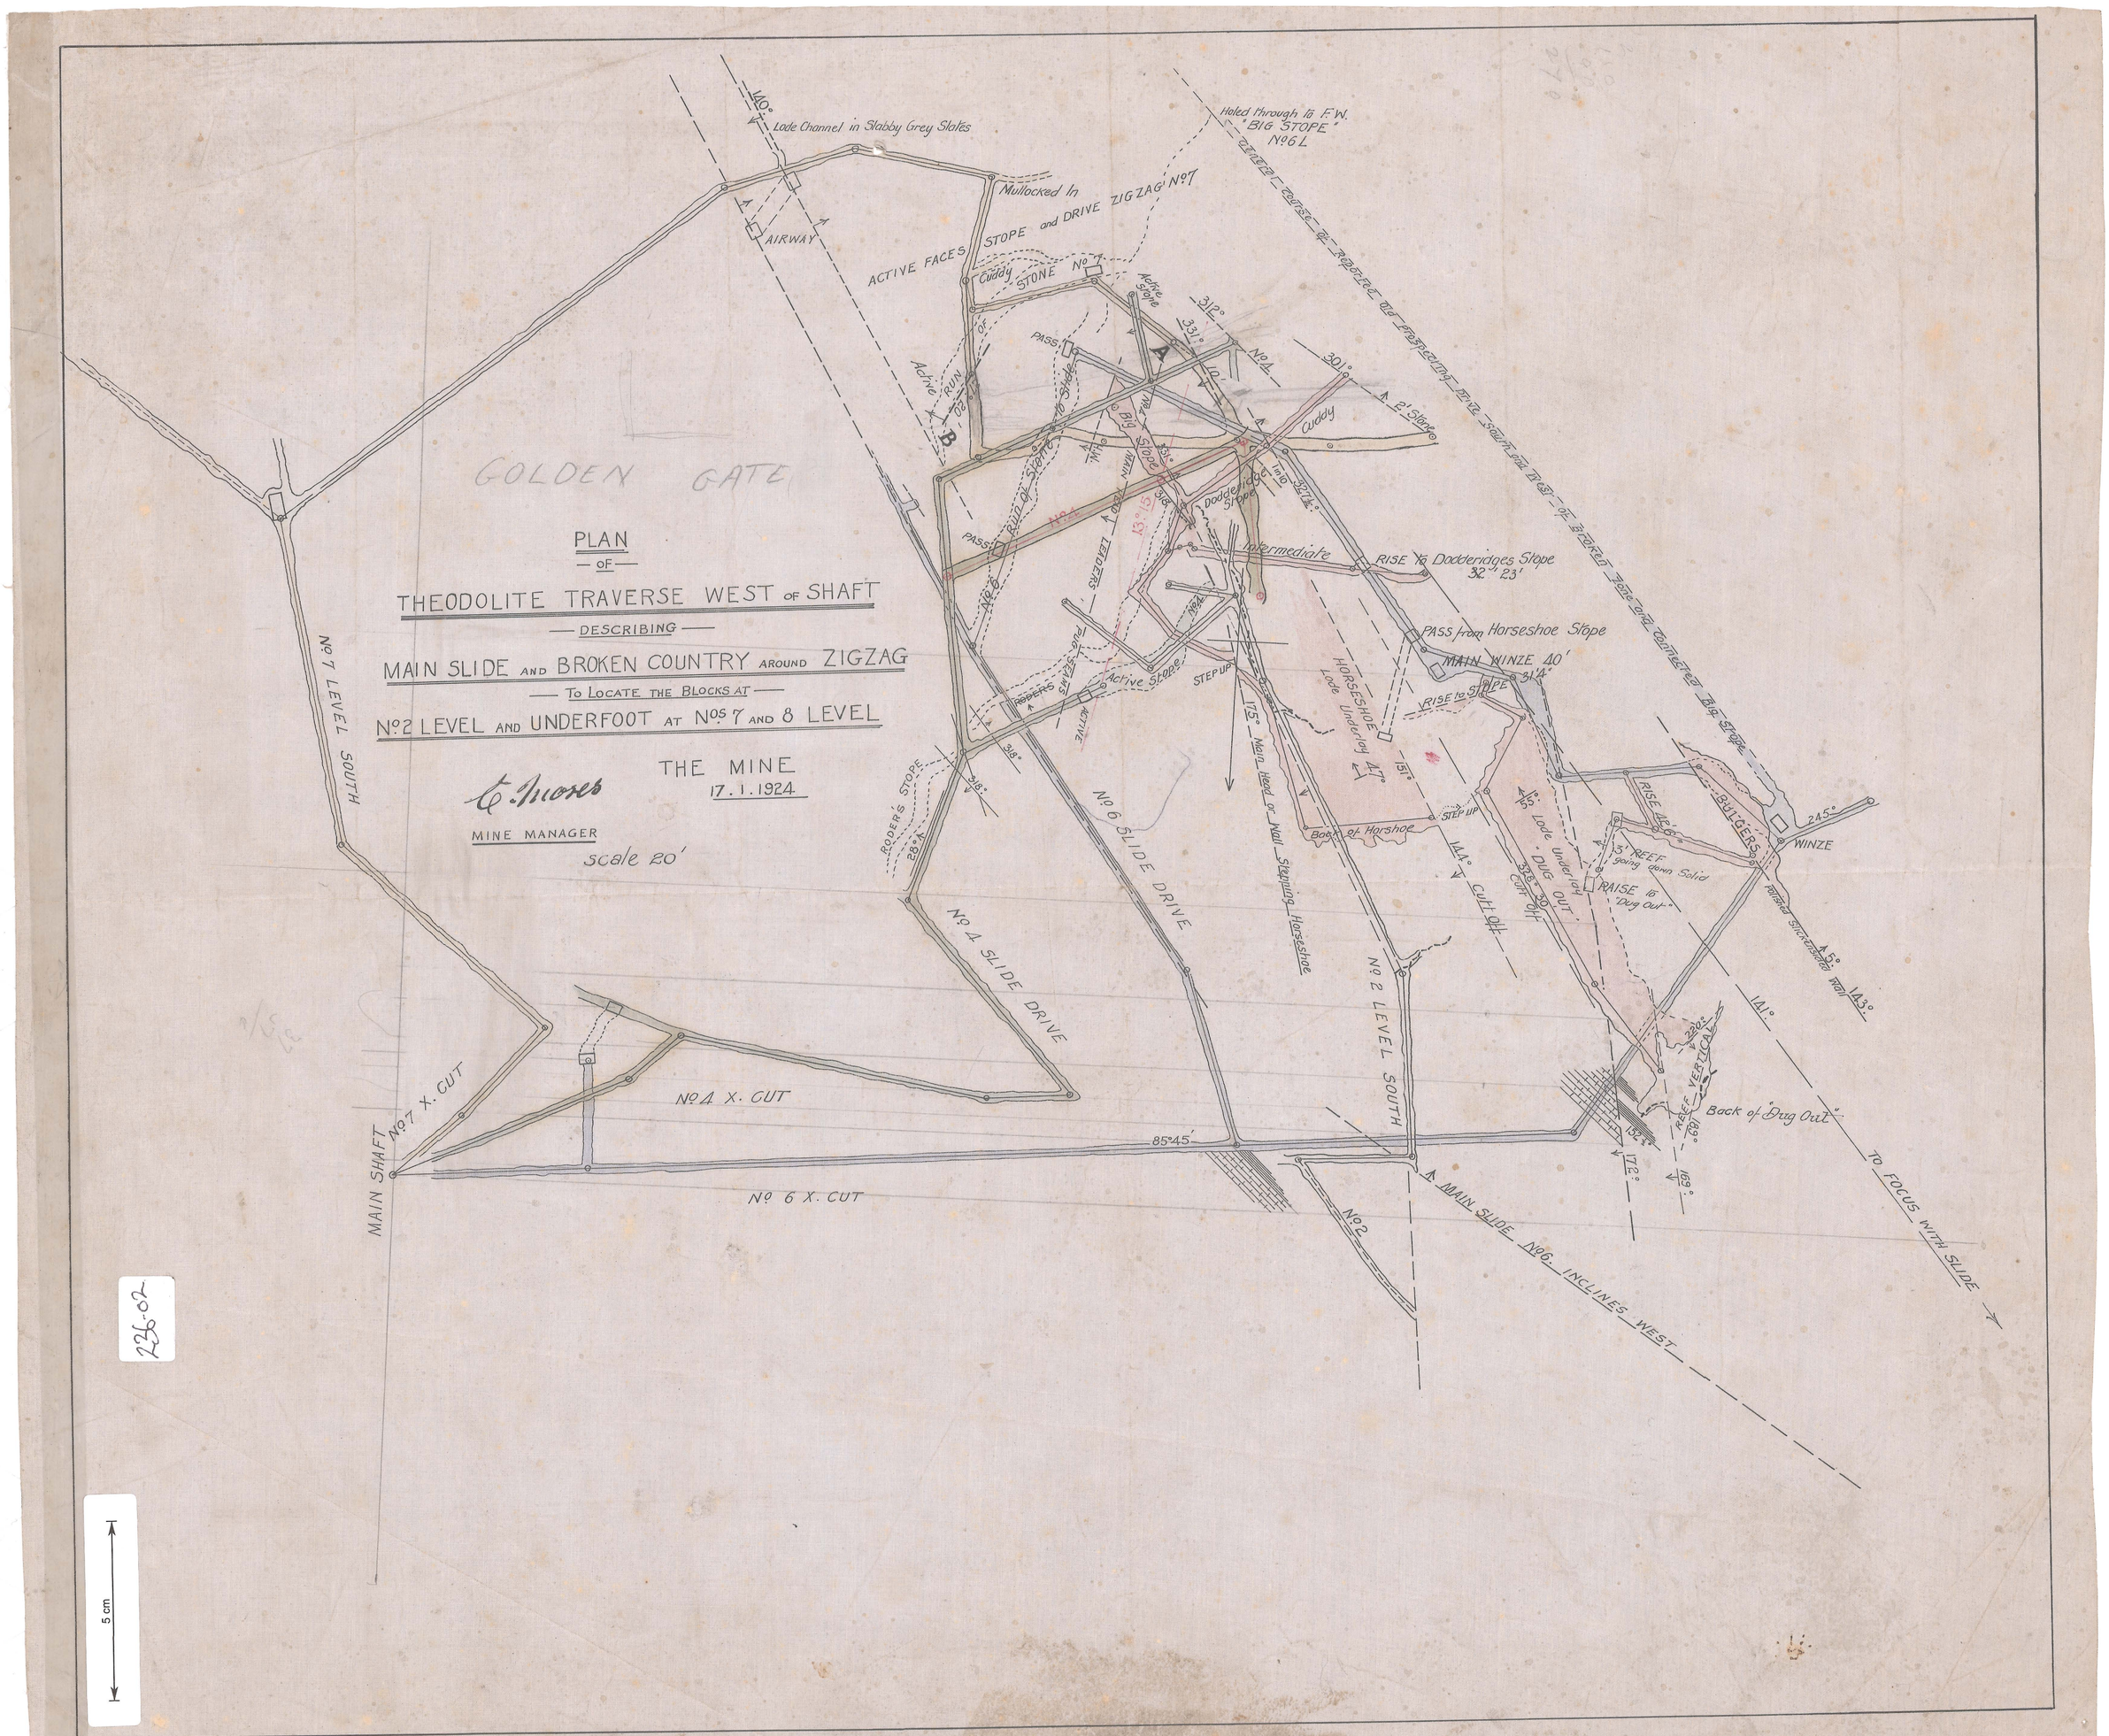
GOLDEN GATE
PLAN
OF
THEODOLITE TRAVERSE WEST OF SHAFT
DESCRIBING
MAIN SLIDE AND BROKEN COUNTRY AROUND ZIGZAG
TO LOCATE THE BLOCKS AT
No. 2 LEVEL AND UNDERFOOT AT Nos. 7 AND 8 LEVEL
THE MINE
17.1.1924
MINE MANAGER
scale 20'
Lode Channel in Slabby Grey Slates
Mullocked In
AIRWAY
ACTIVE FACES
STOPE and DRIVE ZIGZAG No. 7
Cuddy
STONE No. 7
Active Stope
PASS
Active RUN
Big Stope
Dodderidge Stope
Intermediate
RISE to Dodderidges Stope
PASS from Horseshoe Stope
MAIN WINZE 40'
RISE to STOPE
HORSESHOE Lode Underlay 47°
Back of Horshoe
Lode DUG OUT
13' REEF going down Solid
RAISE to "Dug Out"
BUTTERS
WINZE
Back of "Dug Out"
TO FOCUS WITH SLIDE
No. 7 LEVEL SOUTH
No. 6 SLIDE DRIVE
No. 4 SLIDE DRIVE
No. 4 X. CUT
No. 7 X. CUT
No. 6 X. CUT
MAIN SHAFT
No. 2 LEVEL SOUTH
MAIN SLIDE No. 6 INCLINES WEST
85°45'
5 cm