236-04,06
TOO LARGE
236-05
236-05

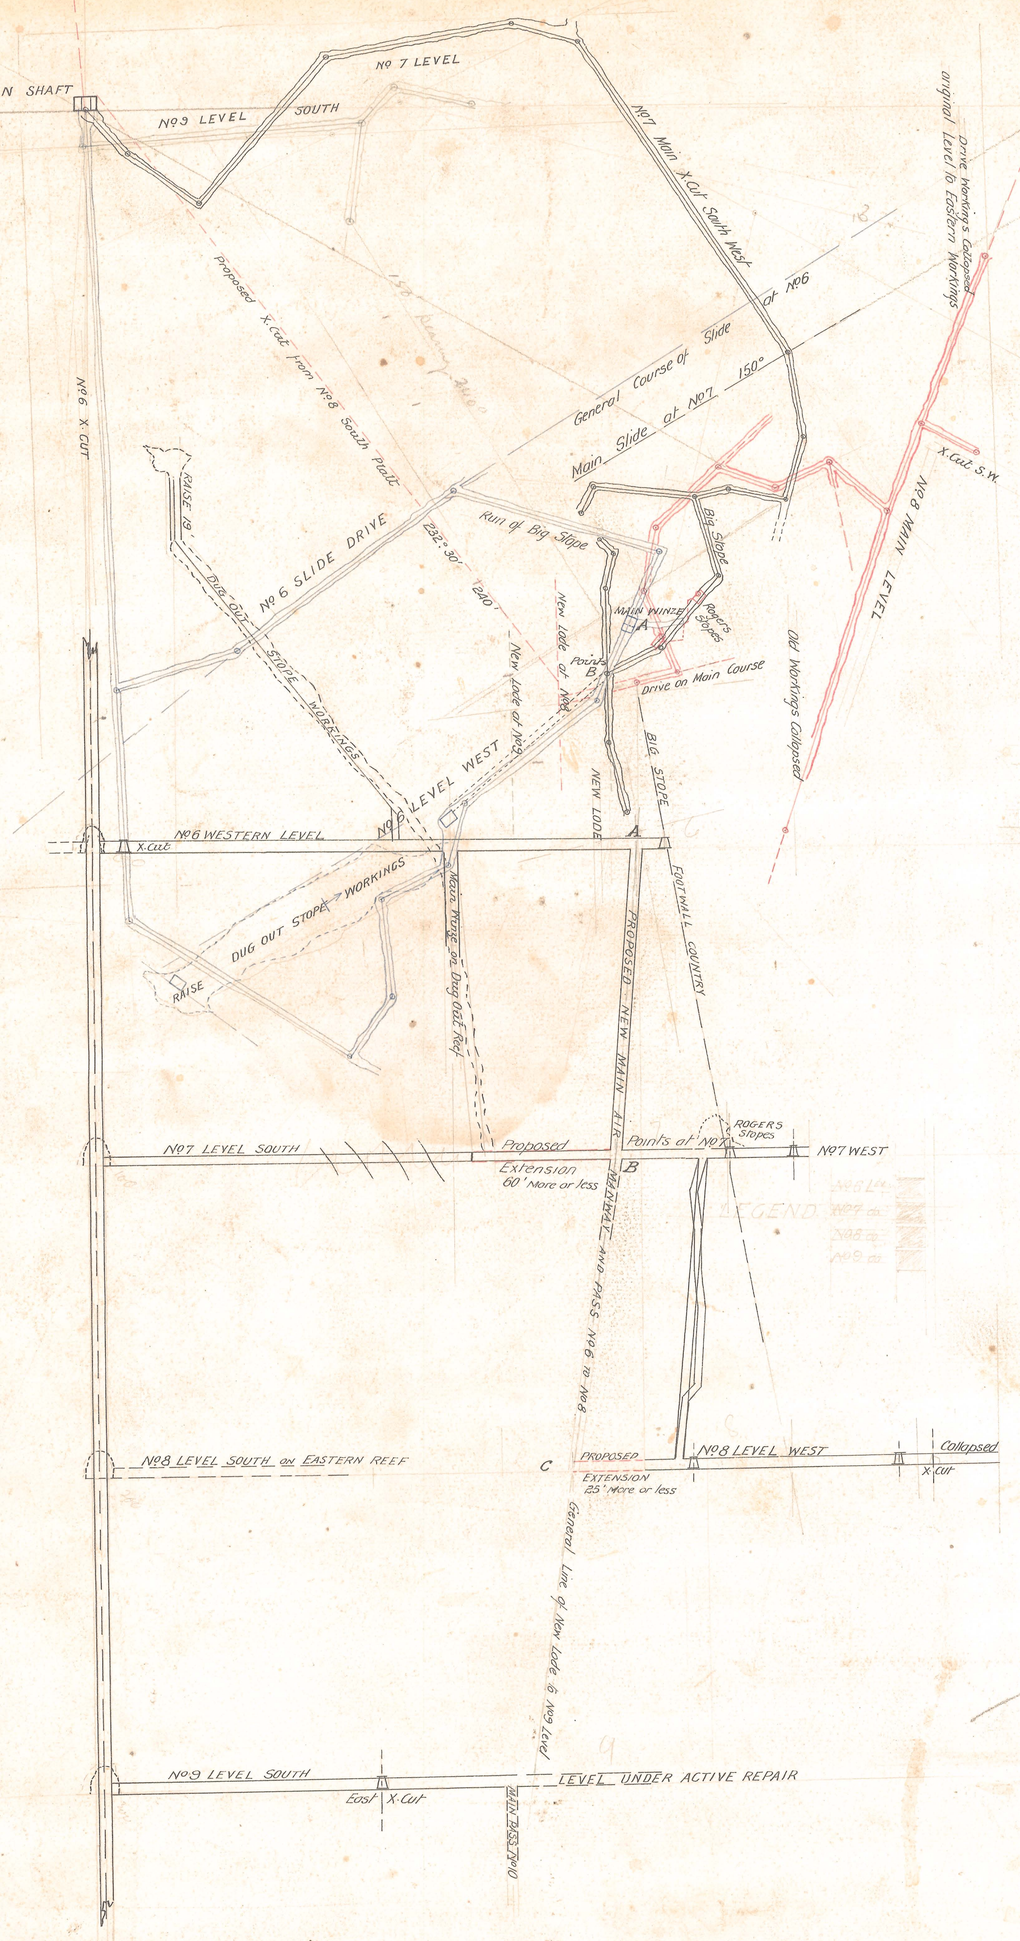

PLAN AND SECTION
OF THE
PROPOSED DEVELOPMENTAL PROGRAMME
FOR THE
NEW LODE BETWEEN No 6, 7 AND 8 LEVELS
Instrument 10" T and S Transit Theod.
Scale 30' = 1"

THE MINE
30.4.1924

MINE MANAGER