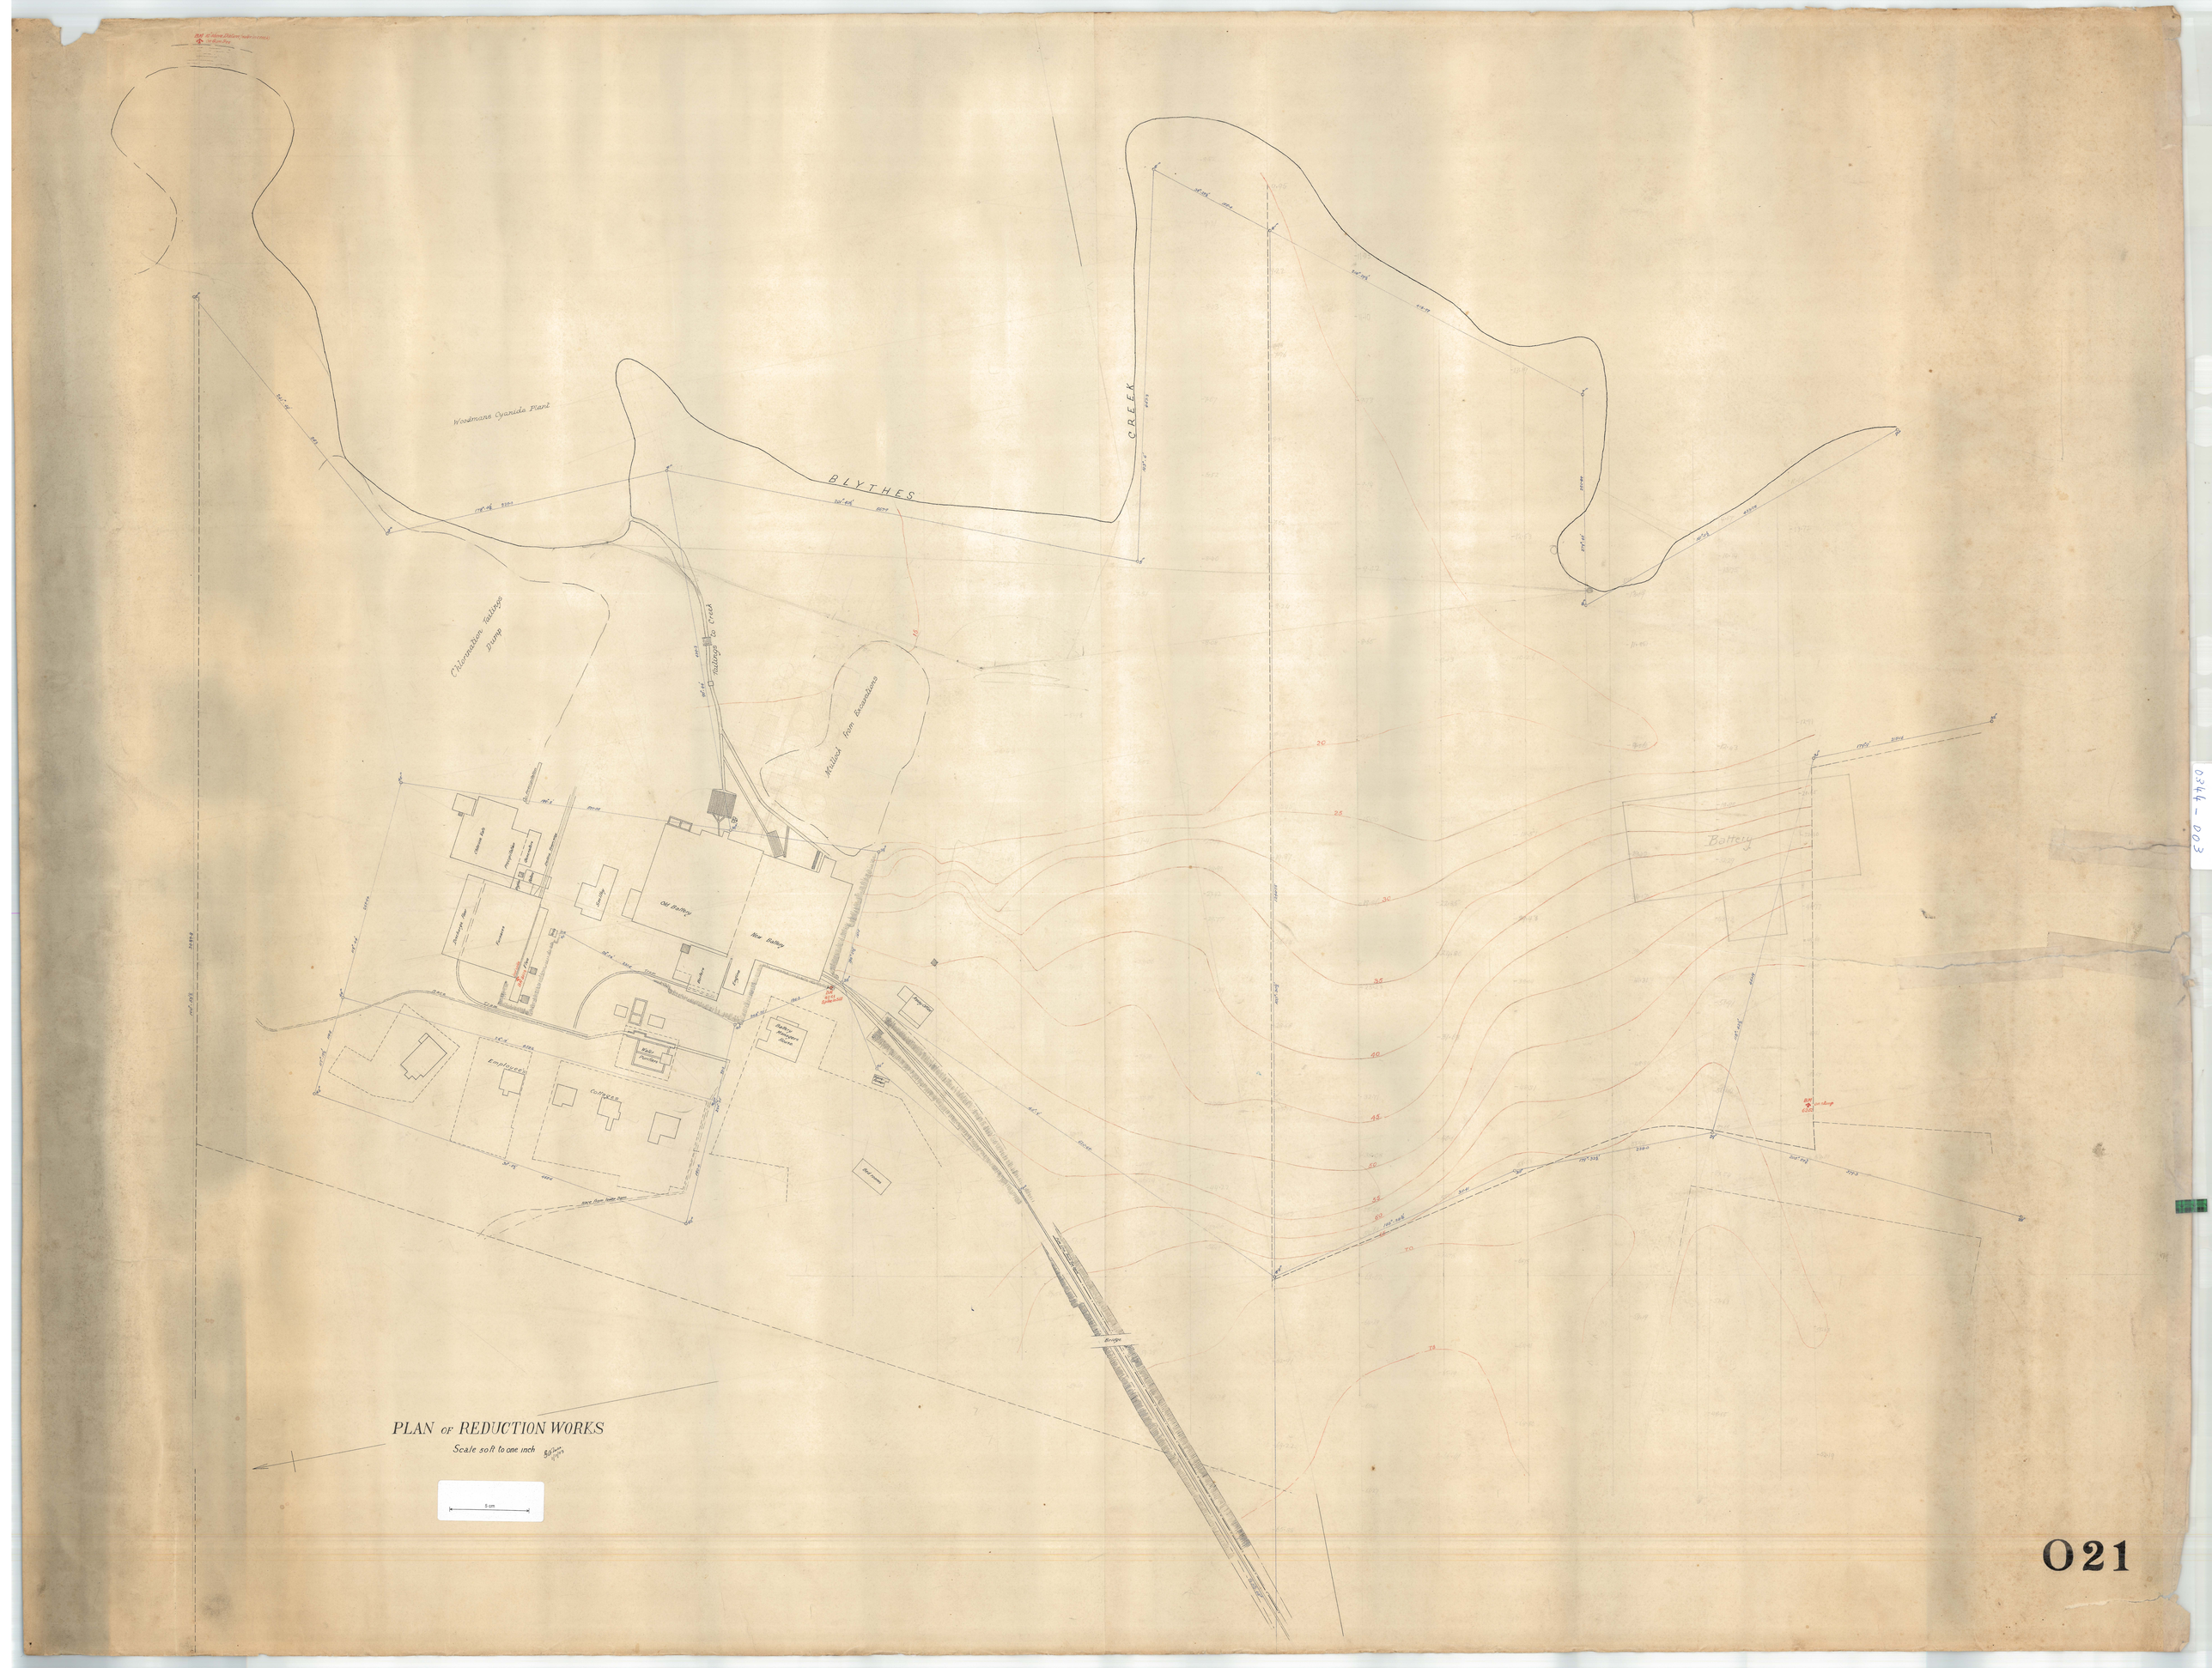
Woodmans Cyanide Plant
BLYTHES
CREEK
Chlorination Tailings Pump
Tailings to Creek
Mullock from Excavations
Old Battery
New Battery
Laboratory
Assay Office
Assay Office
Employees
Cottages
Battery
Bridge
PLAN OF REDUCTION WORKS
Scale 50 ft to one inch

0344 - 003