07DM03 - 1003

ROLL 30

ID 1340

27 JUN 1981

5 cm

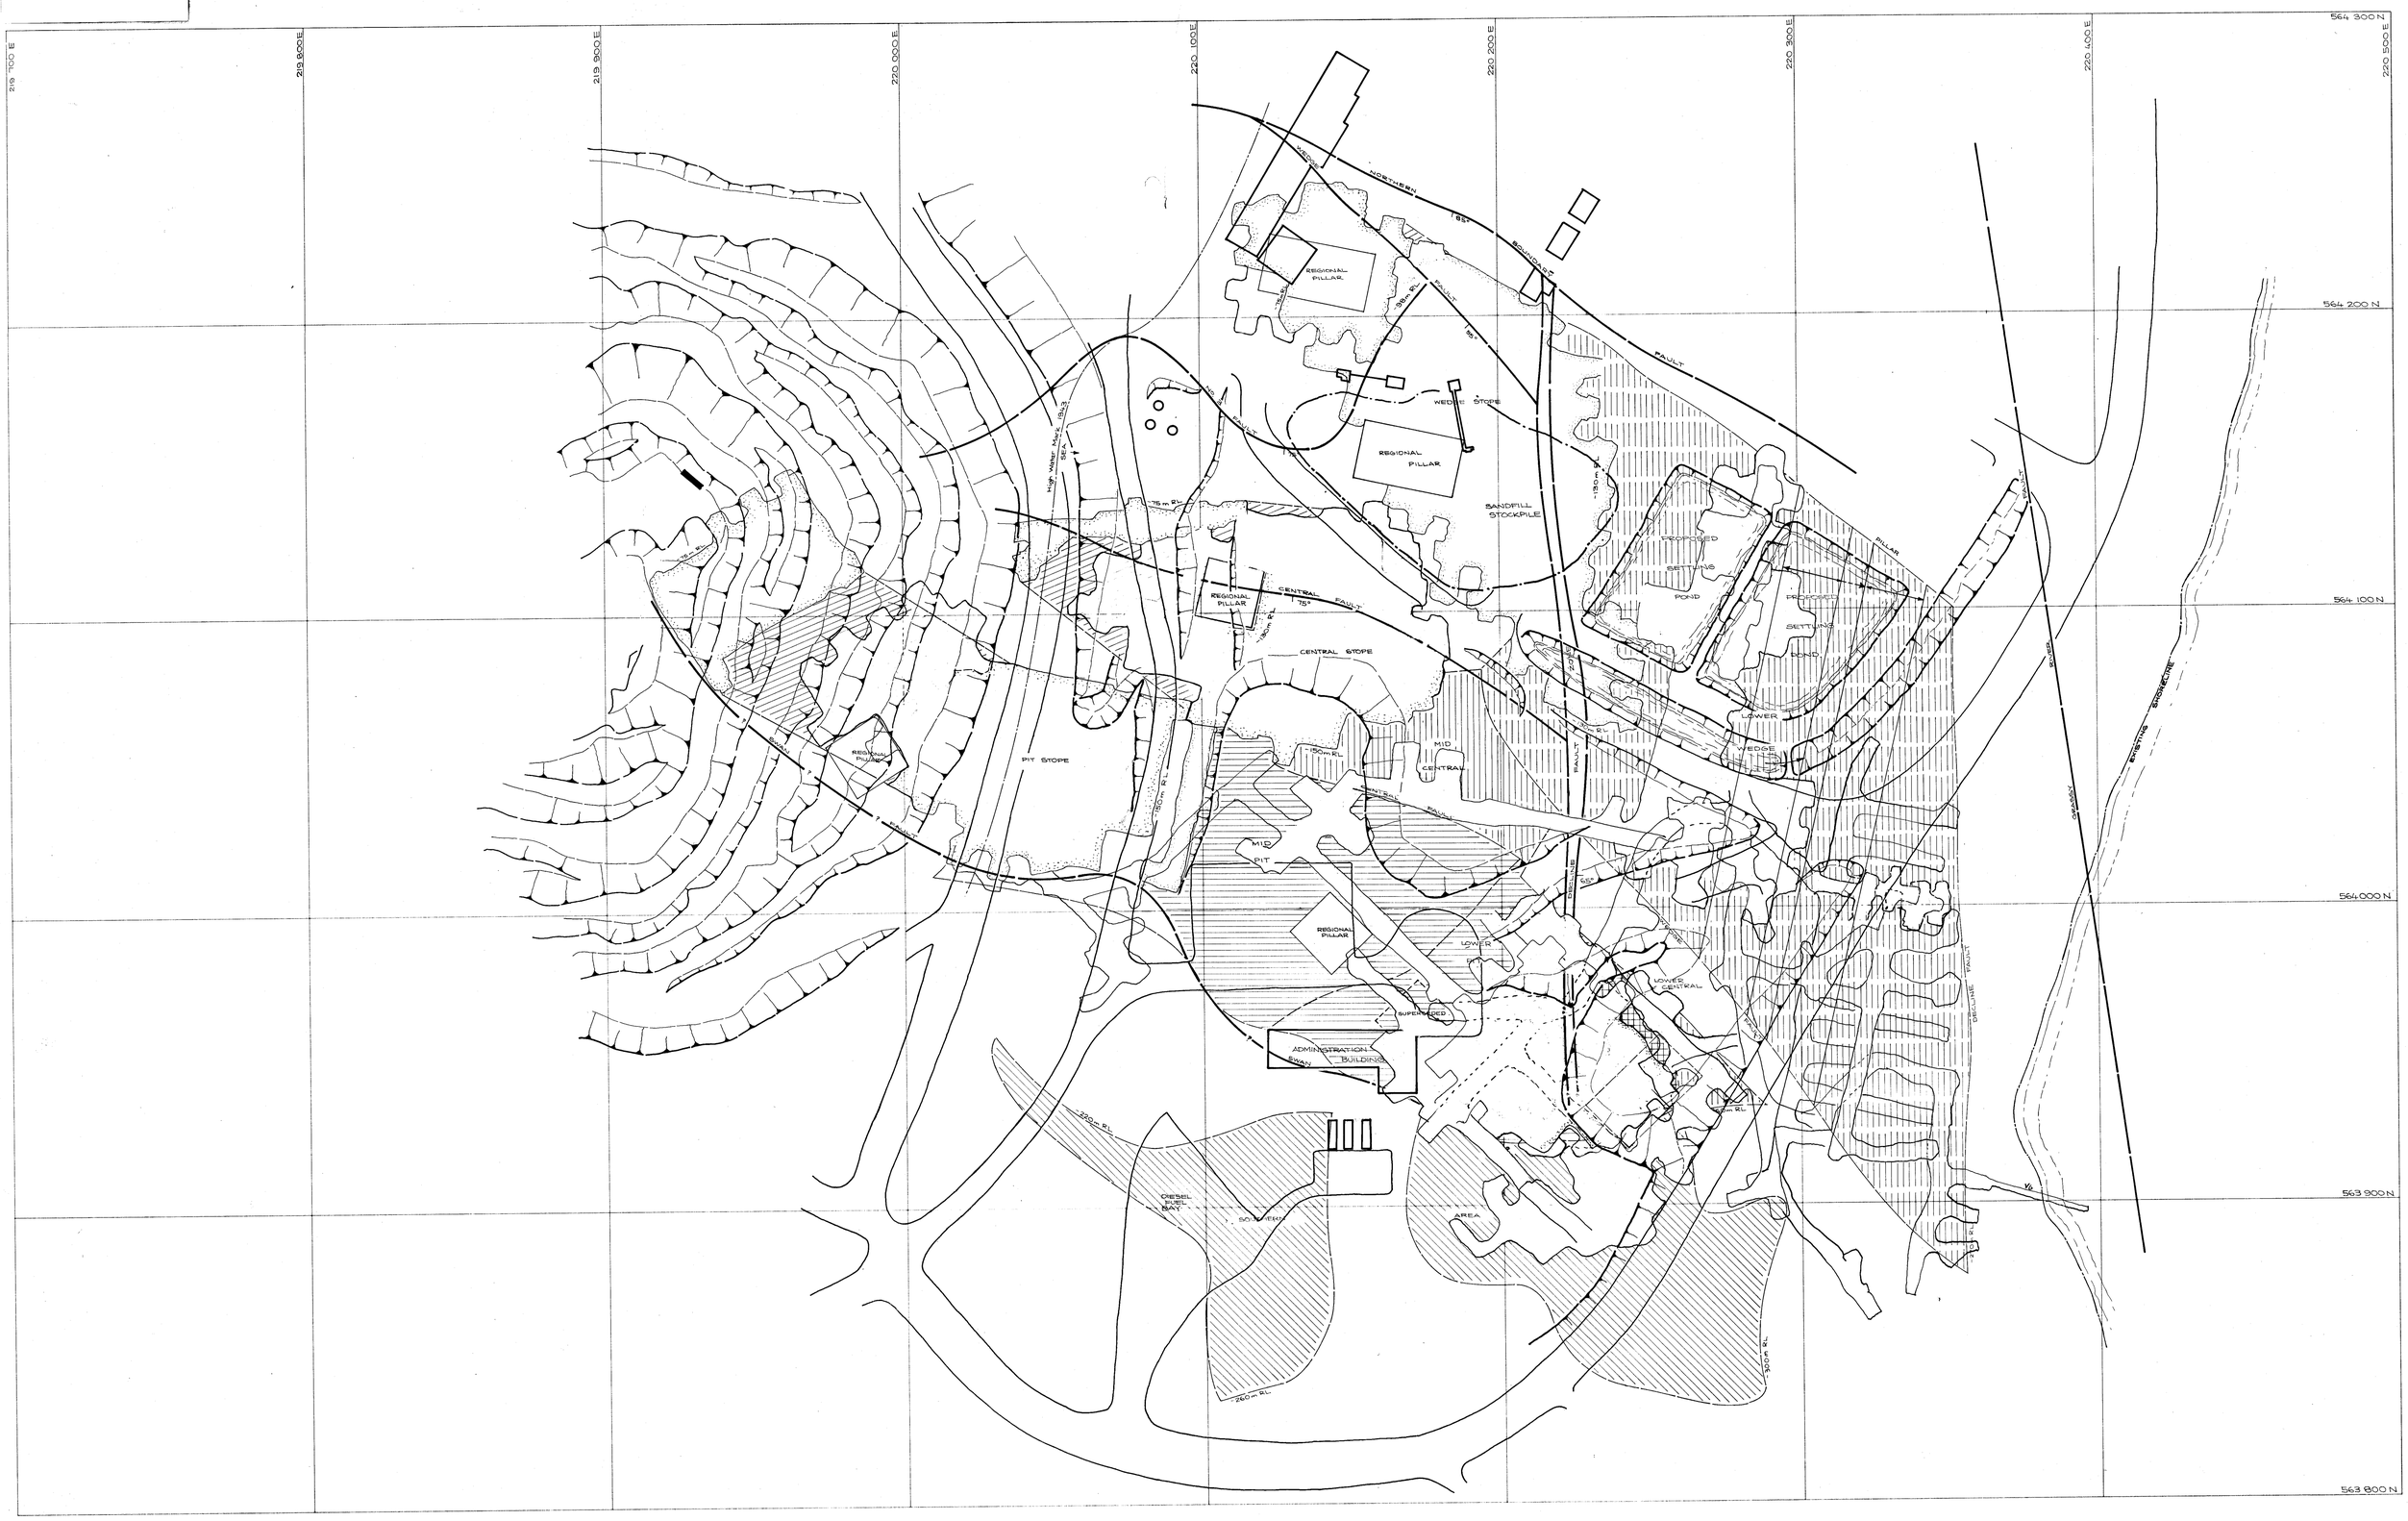

Trace of Faults at Surface Bedrock

DRAWN: R.D.F.

TRACED: B.J.C.

SCALE 1: 1000

MINED & FILLED

TO BE MINED [Immediate future]

FUTURE MINING

north

LOCATION: DOLPHIN MINE

SUBJECT: COMPOSITE PLAN OUTLINING PRESENT & FUTURE STOPING AREAS

KING ISLAND SCHEELITE
A DIVISION OF WARMAN INTERNATIONAL

GRASSY KING ISLAND

NOVEMBER 1981

PLAN NUMBER 07DM03 - 1003