5 cm

0374_2788

07DM09.5-3003

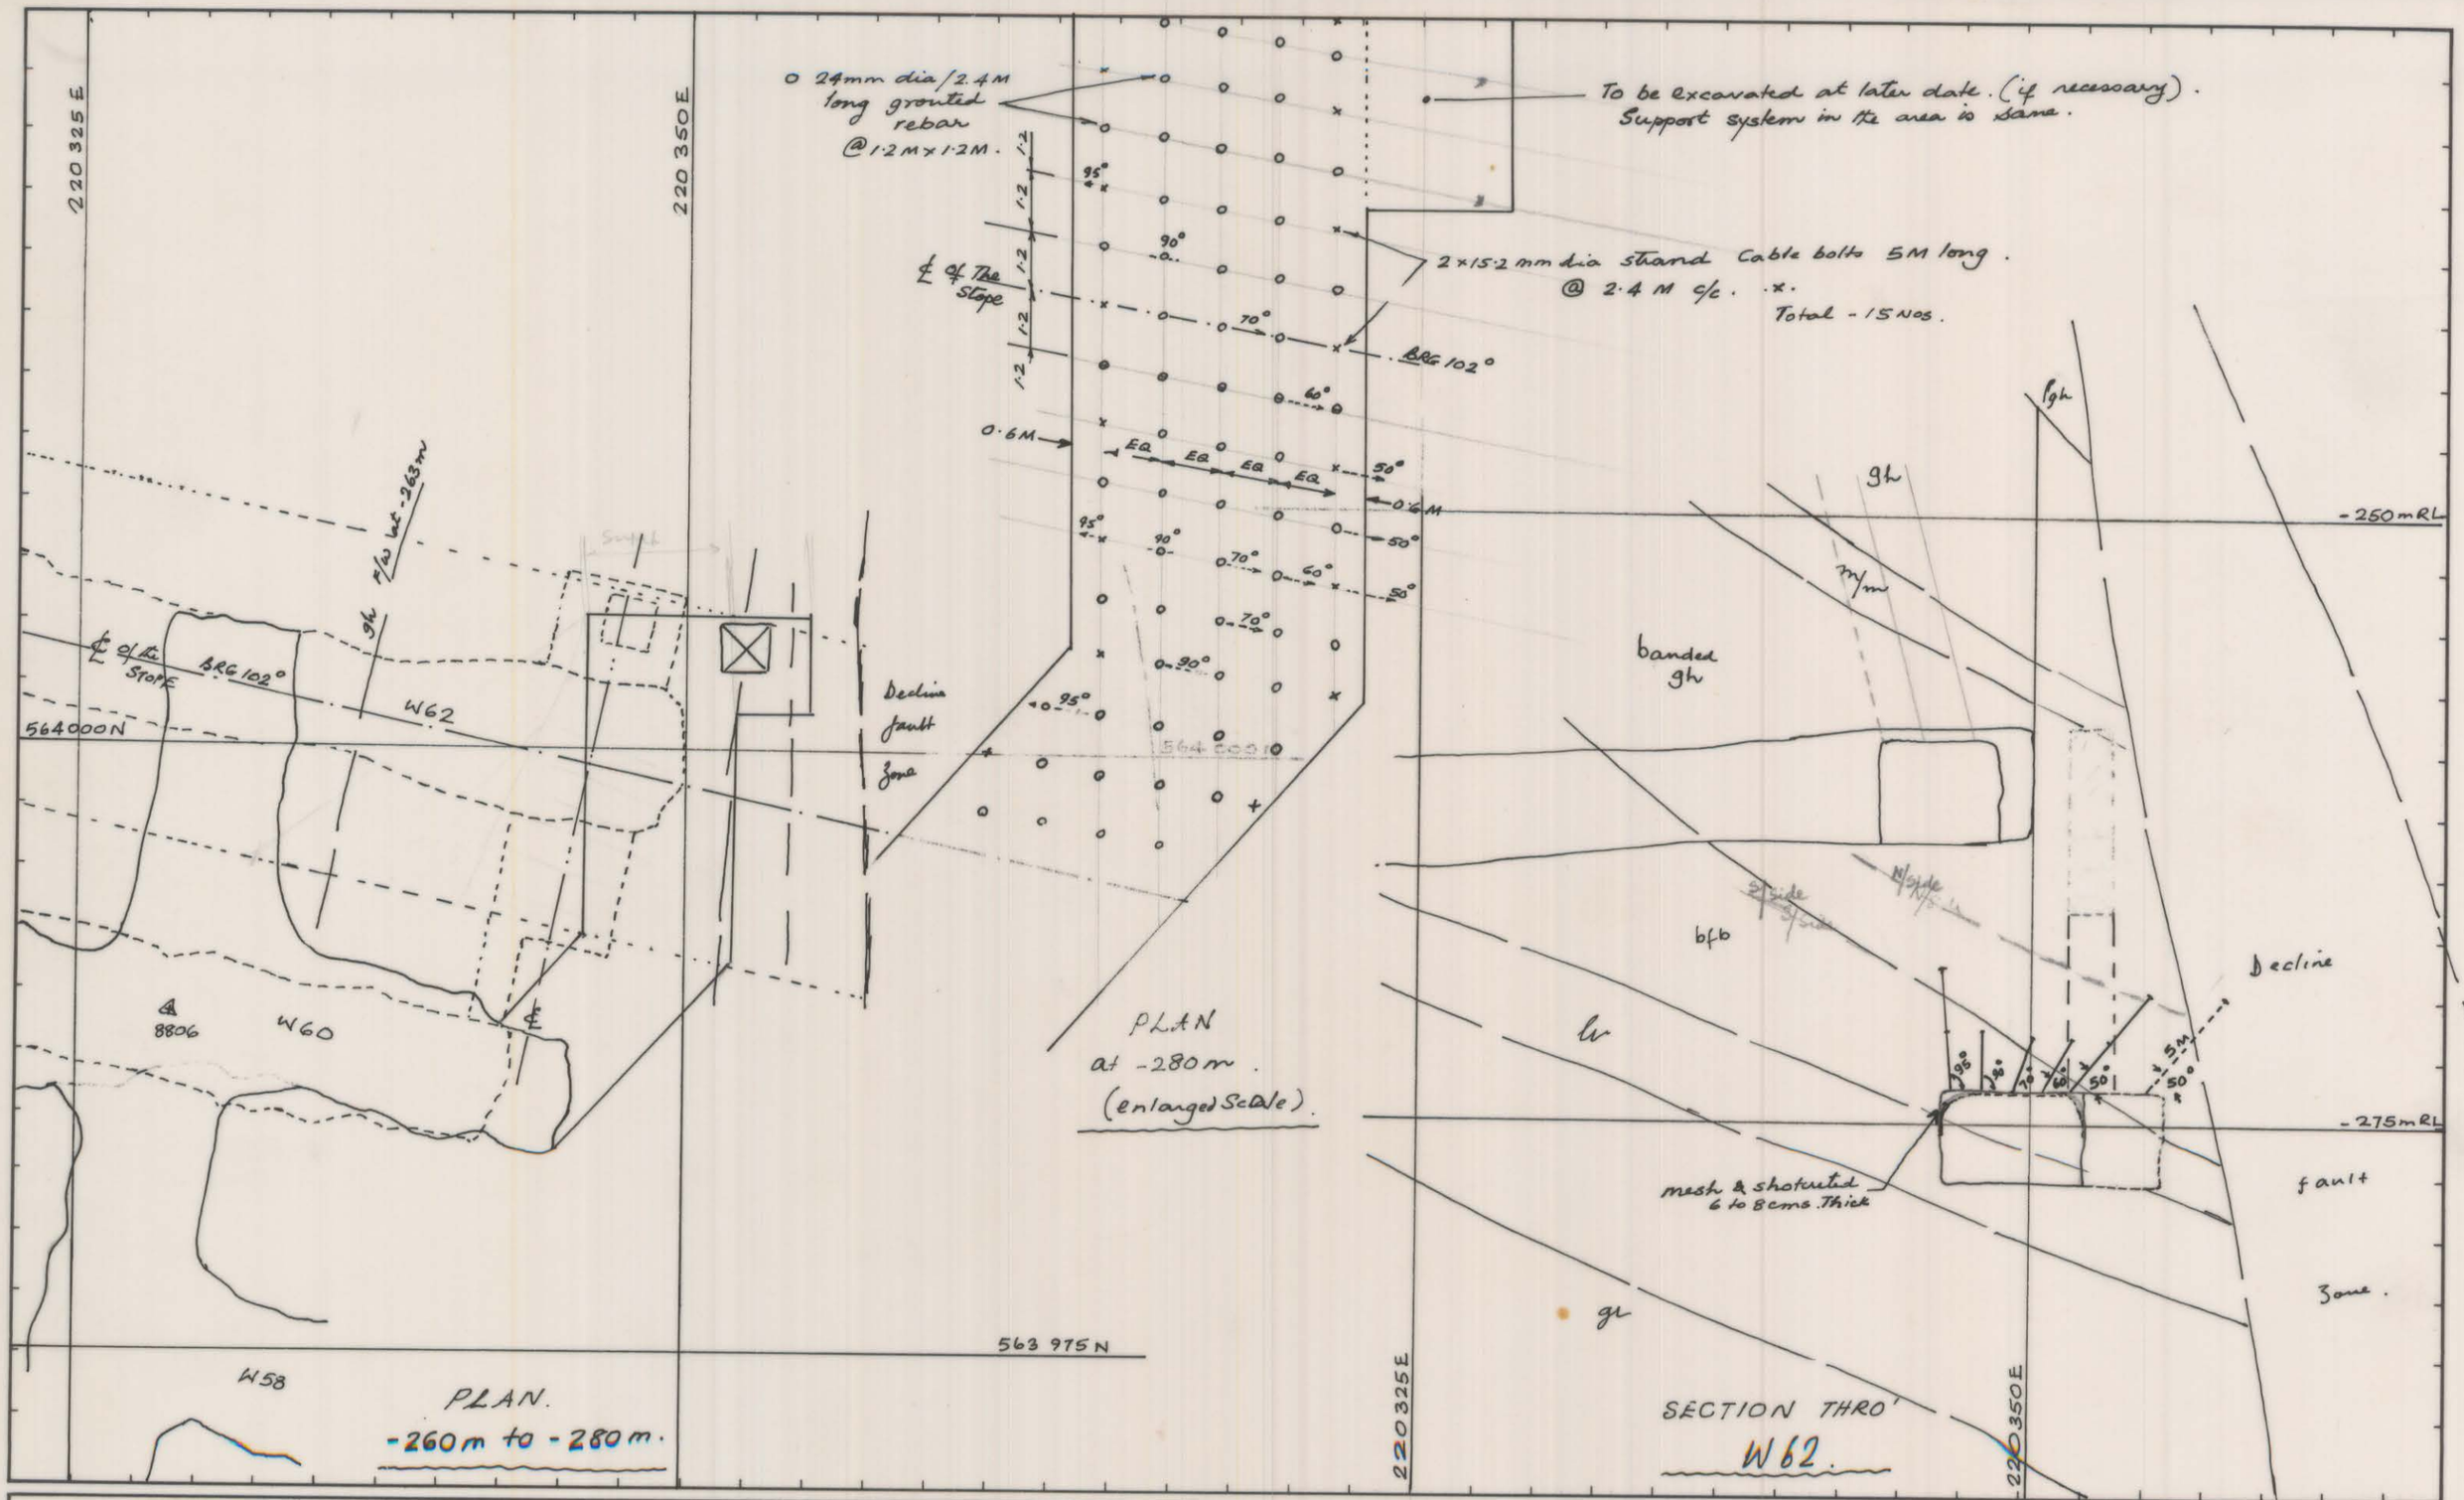

NOTES.

1. In general, the ground condition at -280m RL is poor.
2. IMMEDIATELY after excavation, the area should be MESHED and SHOTCRETED 6 to 8 Cms. Thickness.
3. Then within a week, the area is to be SUPPORTED by GROUTED REBAR and CABLES As per pattern.
4. Bearing and Inclination of holes should be maintained

REF PLAN 03DM07-1022.

GEOLOGY		
SURVEY		
PLANNING		
ROCK MEC.	J/h	Jan 1981
GRADE CON.		
DRAFTING		
T.S.S.		

SCALE 1: 250, 125

KIS KING ISLAND SCHEELITE GRASSY KING ISLAND

DOLPHIN MINE

SUPPORT SYSTEM FOR W62 STOPE AT -280m RL INCLUDING DRAW POINT.

DRAWING NUMBER 07DM09.5-3003