0374_2819

03 DM19-1003 WALL SUPPORT FOR DEV. AT -150 m RL

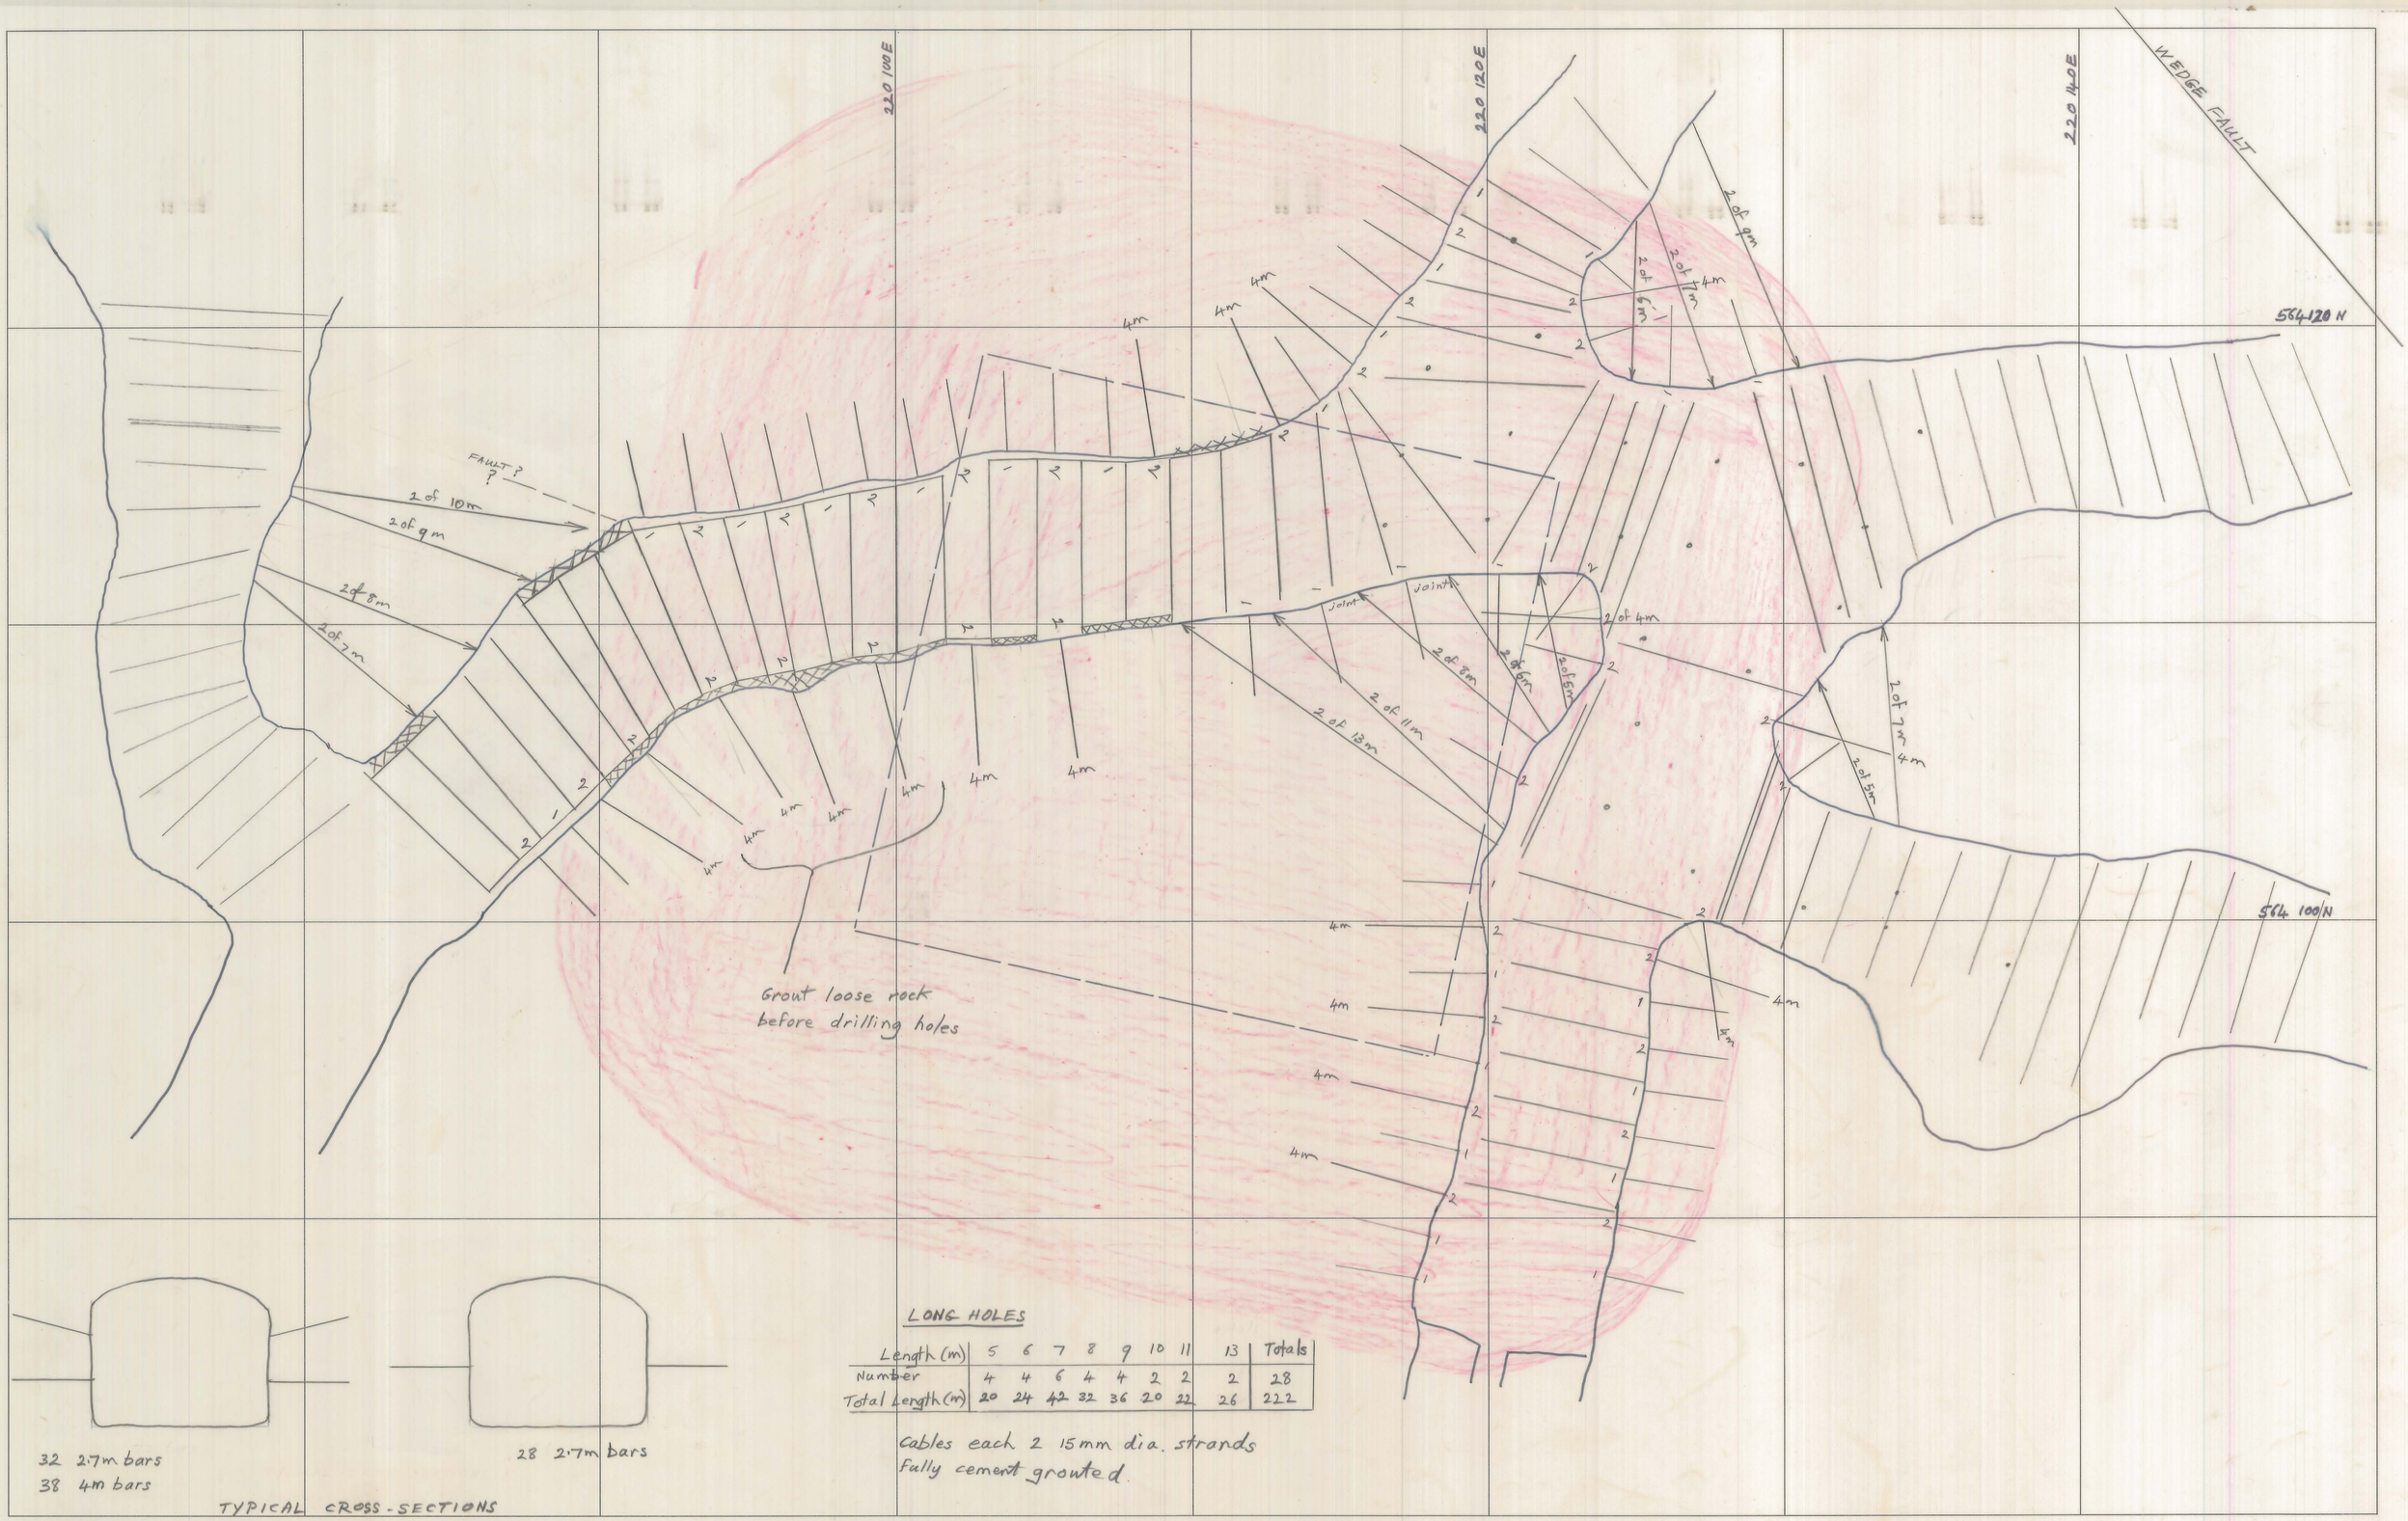

LONG HOLES

Length (m)	5	6	7	8	9	10	11	13	Totals
Number	4	4	6	4	4	2	2	2	28
Total Length (m)	20	24	42	32	36	20	22	26	222

Cables each 2 15mm dia. strands fully cement grouted.

Note: Aim is to reinforce walls in anticipation of increased vertical load. Adjust pattern where necessary but maintain equivalent intensity.

SCALE 1: 100

R. Friday 1-11-78

north

LOCATION
-150m LEVEL DOLPHIN

SUBJECT
WALL REINFORCEMENT FOR DEVELOPMENT UNDER CENTRAL STOPE REGIONAL SUPPORT PILLAR

KING ISLAND SCHEELITE
A DIVISION OF WARMAN INTERNATIONAL

GRASSY KING ISLAND

PLAN NUMBER
03 DM 19 - 1003