03 DM 16 1002
260 r.l. DIAMOND DRIVE

0374_3356

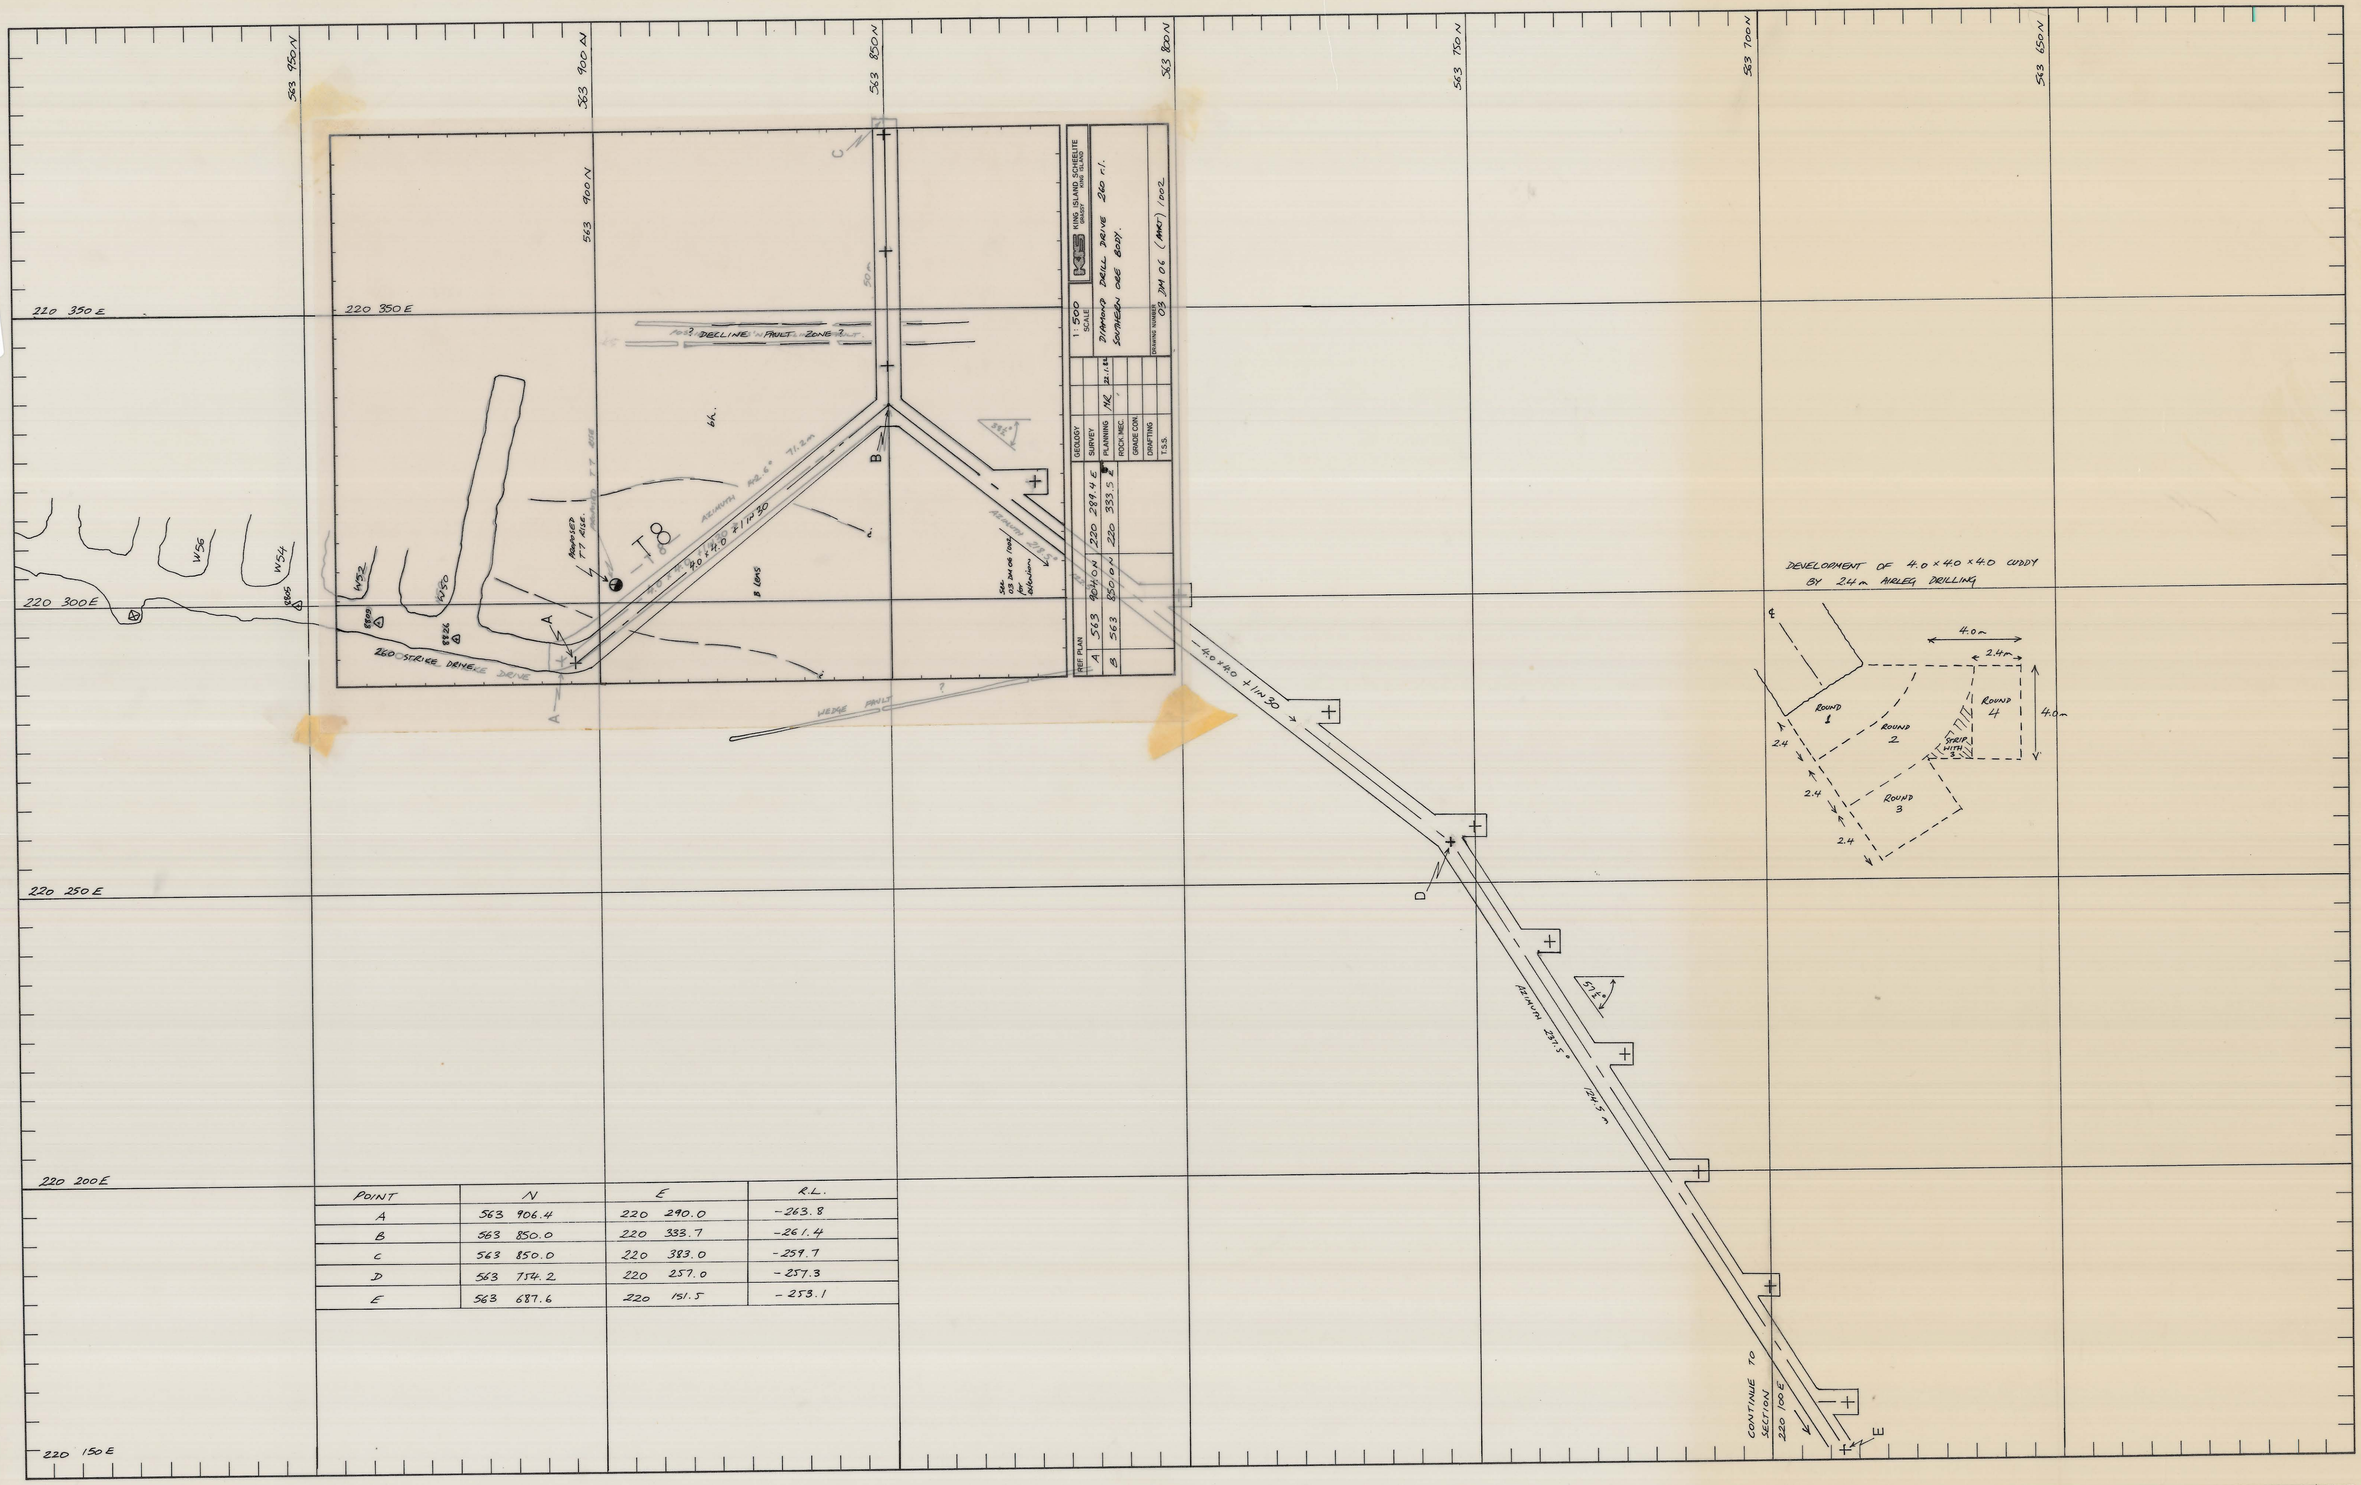

POINT	N	E	R.L.
A	563 906.4	220 290.0	-263.8
B	563 850.0	220 333.7	-261.4
C	563 850.0	220 383.0	-259.7
D	563 754.2	220 257.0	-257.3
E	563 687.6	220 151.5	-253.1

5 cm

Note :- For Ventilation 2 x 30 HP fans in series will be required. A third fan with separate vent-duct will later be required for the diamond driller if development is done concurrently.

REVISIONS			
Nº	DATE		INITIALS

APPROVAL	INITIALS	DATE
PLANNING ENGINEER	MR	20 JAN 82.
SNR. PLANNING ENGINEER		
TECHNICAL SERVICES SUPT.		
GENERAL MINING SUPT.		
MINE SUPT.		
SNR. SURVEYOR		
SNR. GEOLOGIST		26 JAN 82.
ROCK MECHANICS		26.1.82.

SCALE 1: 500

TOTAL METRES OF DEVELOPMENT TO SECTION 220 100E IS 472 m INCLUDING CUDDIES

LOCATION 260 RL. DIAMOND DRILL DRIVE
03 DM06 1002 (T8)

SUBJECT SOUTHERN ORE BODY DIAMOND DRILL CUDDIES 260 m r.l.

KING ISLAND SCHEELITE
A Member of the Peko Wallsend Group
GRASSY KING ISLAND

PRELIMINARY ☐ FINAL ☐

PLAN NUMBER 03 DM 06 1002