0374_3489

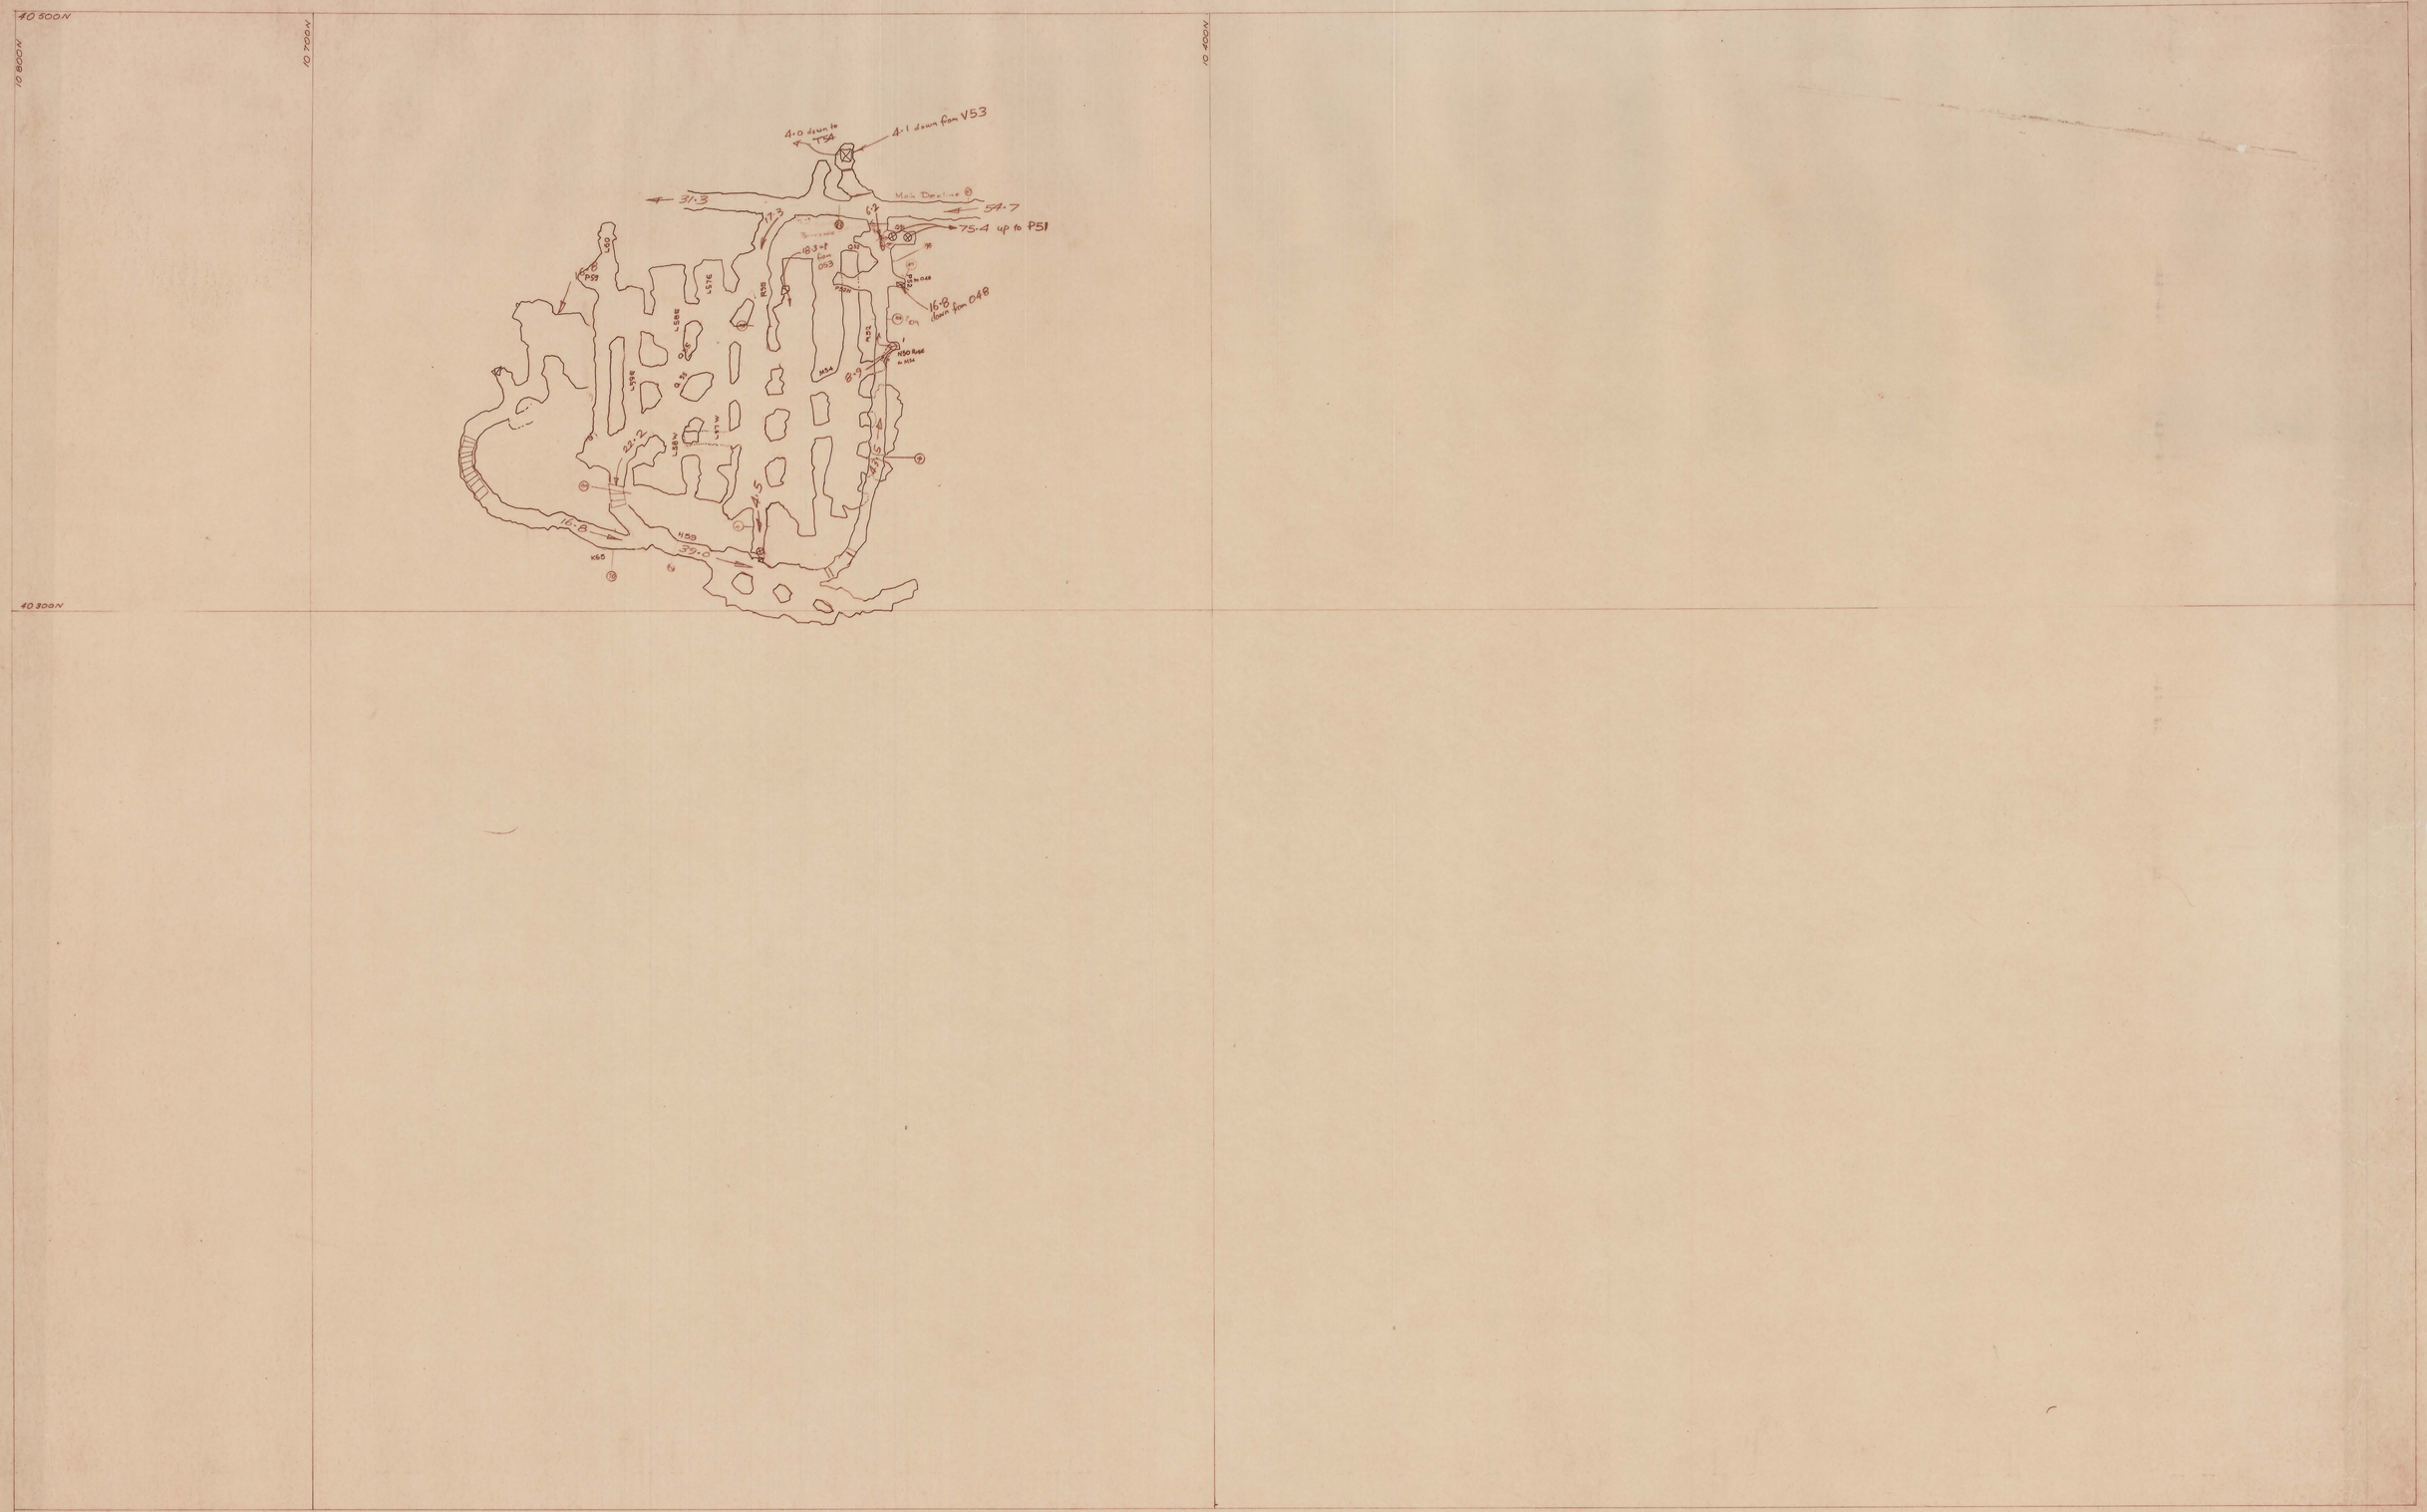

SCALE 1 : 1000	north	LOCATION: BOLD HEAD SUBJECT: AIRFLOW PLANS R52 Development 17/18 Nov 79	KIS KING ISLAND SCHEELITE A DIVISION OF WANMAN INTERNATIONAL GRASSY KING ISLAND PLAN NUMBER 053H05-10.0413