0374_3493

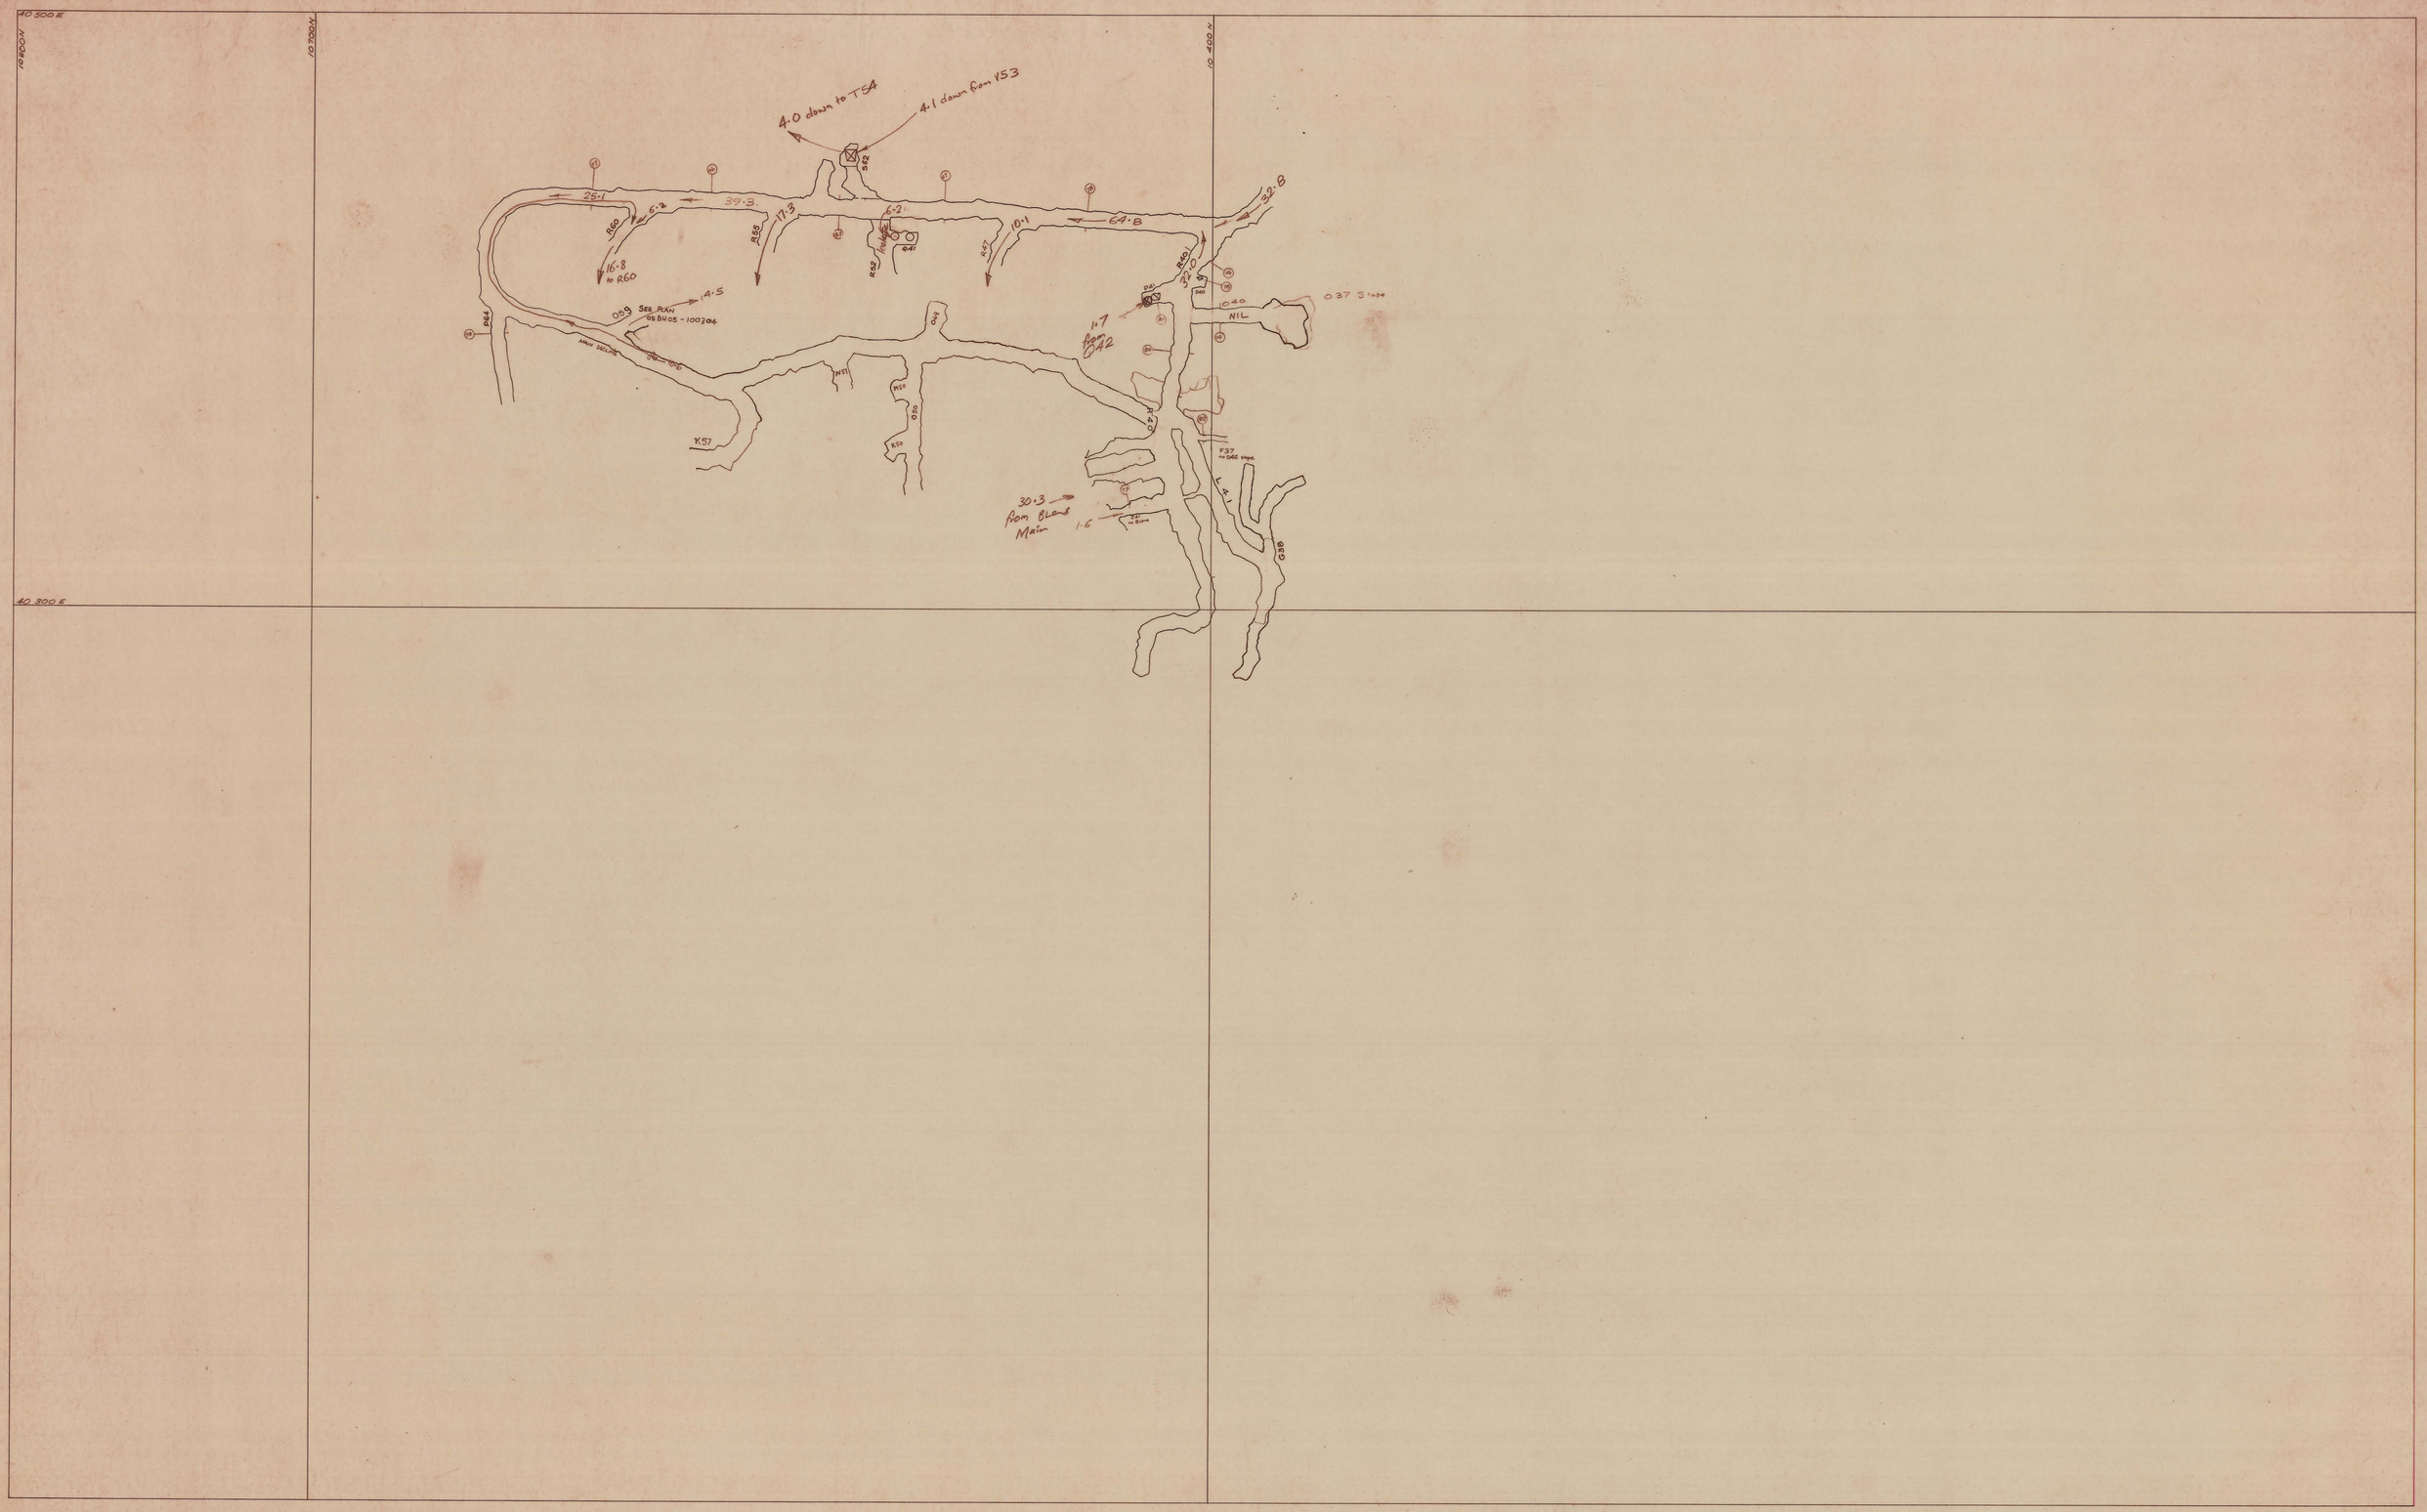

SCALE 1:1000

north

LOCATION
BOLD HEAD.

SUBJECT
AIRFLOW PLAN
Main Decline (R40 to face)
&
R40/L41
17/18 NOV 79

KING ISLAND SCHEELITE
A DIVISION OF WARMAN INTERNATIONAL

GRASSY KING ISLAND

PLAN NUMBER
05BH05-100403