


05 DM 05 2027

0374_3559

5 cm

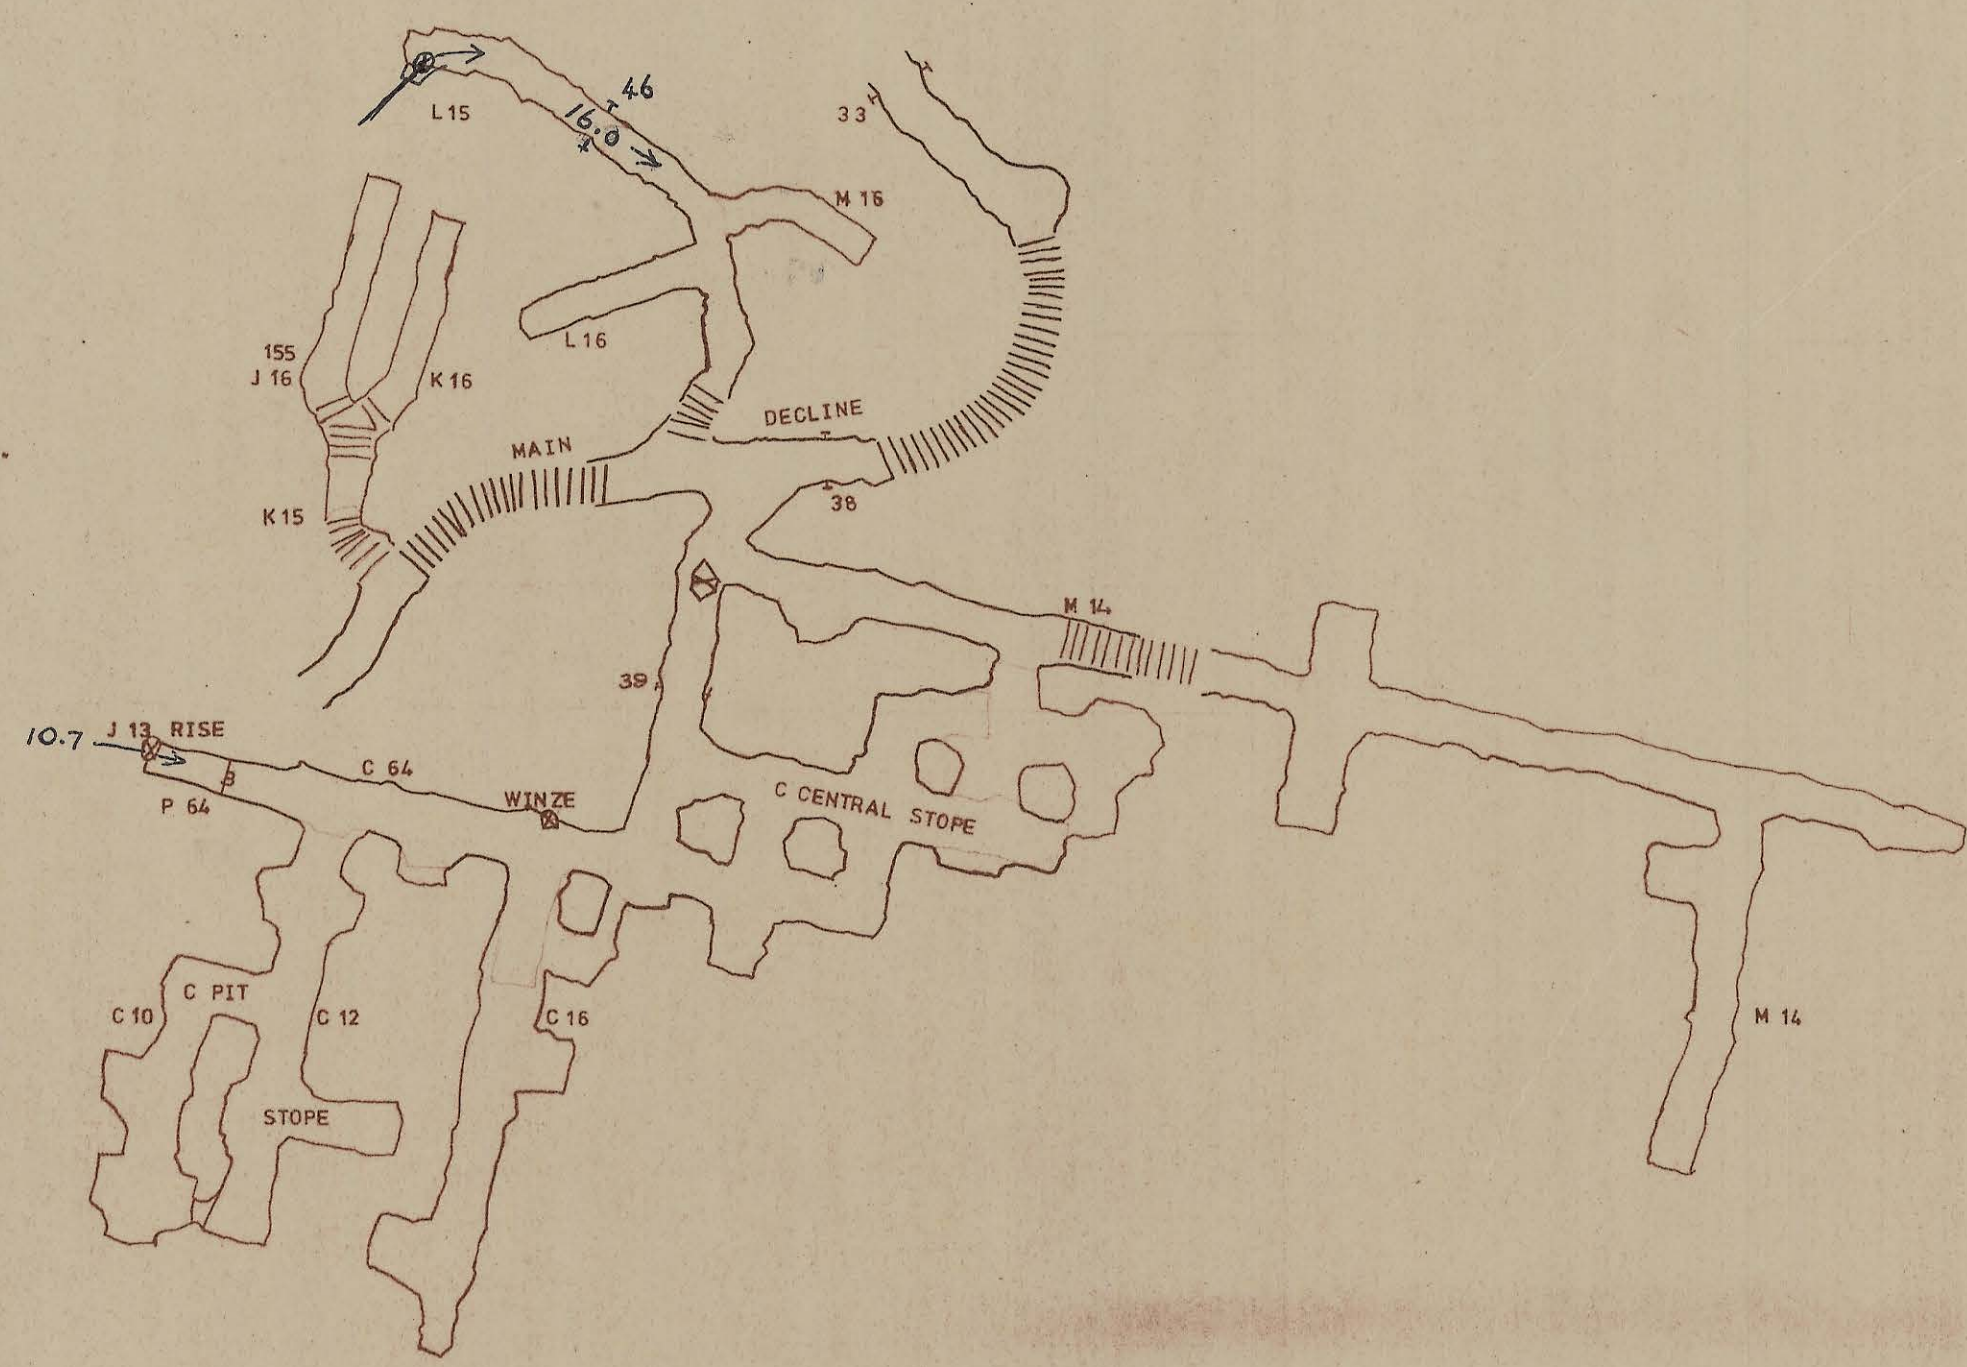

SCALE 1
AIRFLOW SURVEY
19-1-77
VOLUMES IN M³/S.

north

D 19-1-77
DOLPHIN MINE

-- 150m ZONE
VENTILATION PLAN

KIS KING ISLAND SCHEELITE
GRASSY KING ISLAND
05DM05 0027