0374_3615

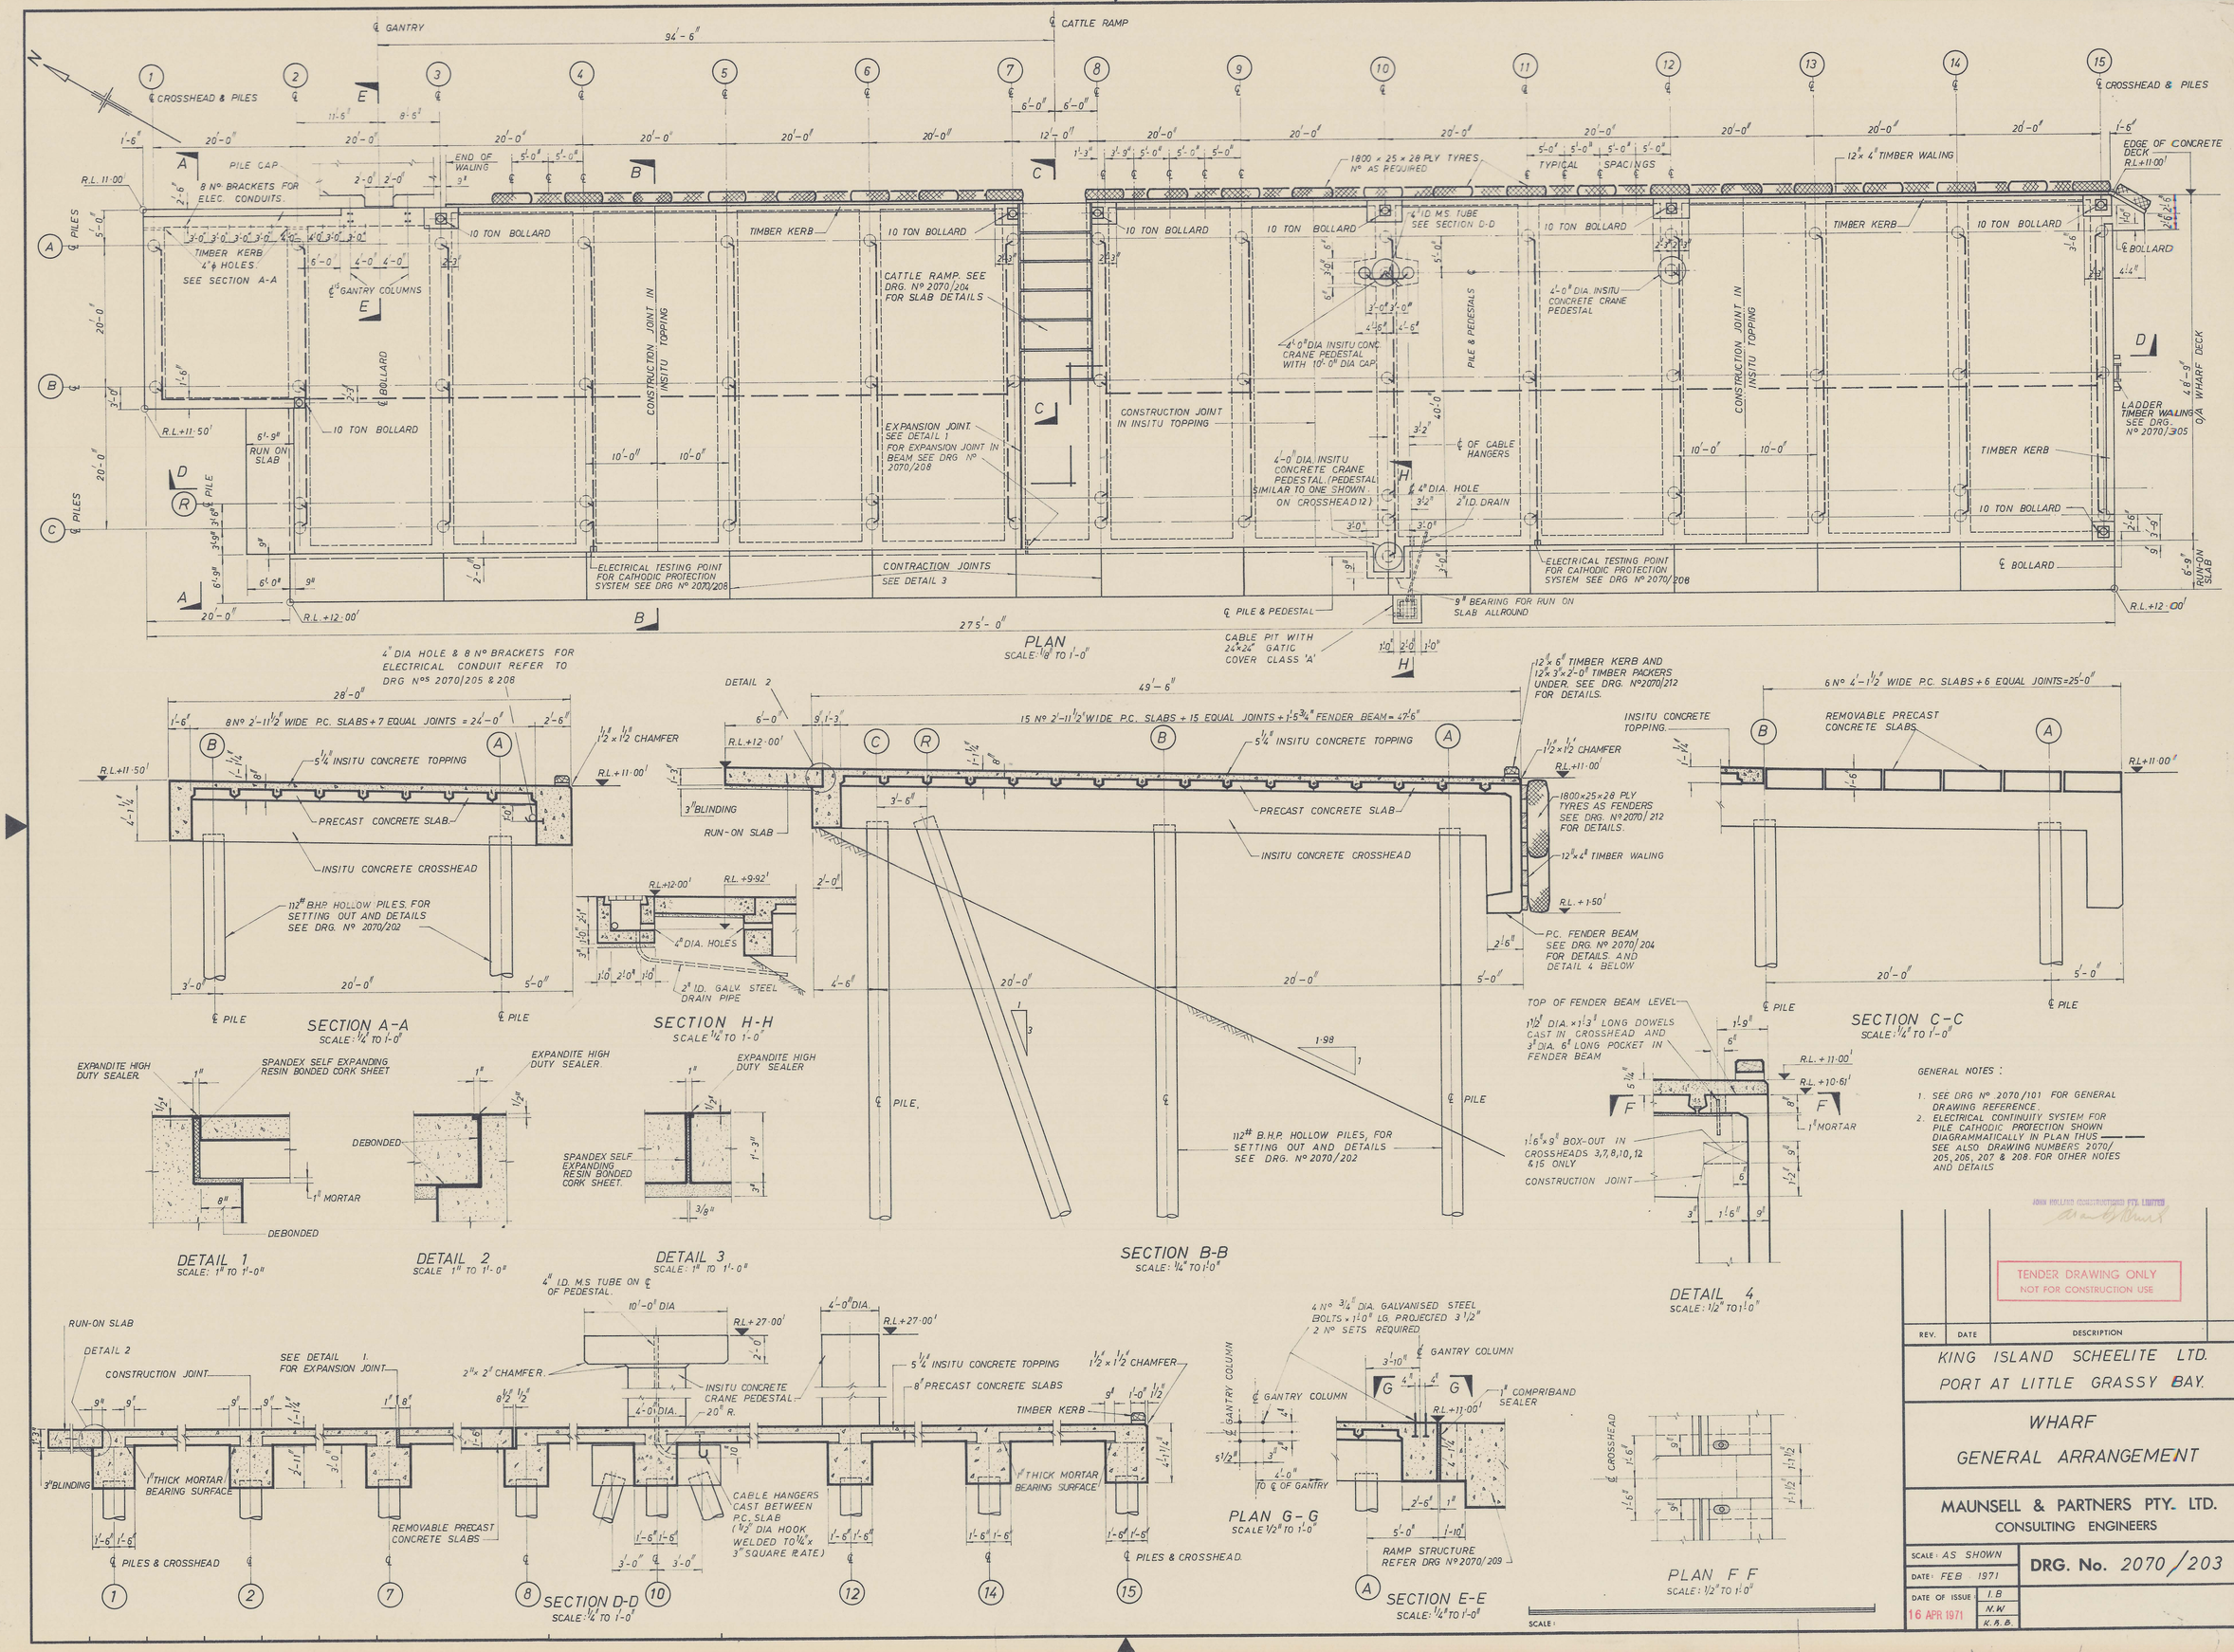
PLAN
SCALE: 1/8" TO 1'-0"
SECTION A-A
SCALE: 1/4" TO 1'-0"
SECTION H-H
SCALE 1/4" TO 1'-0"
SECTION B-B
SCALE: 1/4" TO 1'-0"
SECTION C-C
SCALE: 1/4" TO 1'-0"
DETAIL 1
SCALE: 1" TO 1'-0"
DETAIL 2
SCALE 1" TO 1'-0"
DETAIL 3
SCALE: 1" TO 1'-0"
DETAIL 4
SCALE: 1/2" TO 1'-0"
SECTION D-D
SCALE: 1/4" TO 1'-0"
PLAN G-G
SCALE 1/2" TO 1'-0"
SECTION E-E
SCALE: 1/4" TO 1'-0"
PLAN F-F
SCALE: 1/2" TO 1'-0"
GENERAL NOTES :
1. SEE DRG Nº 2070/101 FOR GENERAL DRAWING REFERENCE.
2. ELECTRICAL CONTINUITY SYSTEM FOR PILE CATHODIC PROTECTION SHOWN DIAGRAMMATICALLY IN PLAN THUS —— SEE ALSO DRAWING NUMBERS 2070/205, 206, 207 & 208. FOR OTHER NOTES AND DETAILS
TENDER DRAWING ONLY
NOT FOR CONSTRUCTION USE
REV. DATE DESCRIPTION
KING ISLAND SCHEELITE LTD.
PORT AT LITTLE GRASSY BAY.
WHARF
GENERAL ARRANGEMENT
MAUNSELL & PARTNERS PTY. LTD.
CONSULTING ENGINEERS
SCALE: AS SHOWN
DATE: FEB 1971
DRG. No. 2070/203
DATE OF ISSUE 16 APR 1971
I.B.
N.W.
K.R.B.