0374_3666

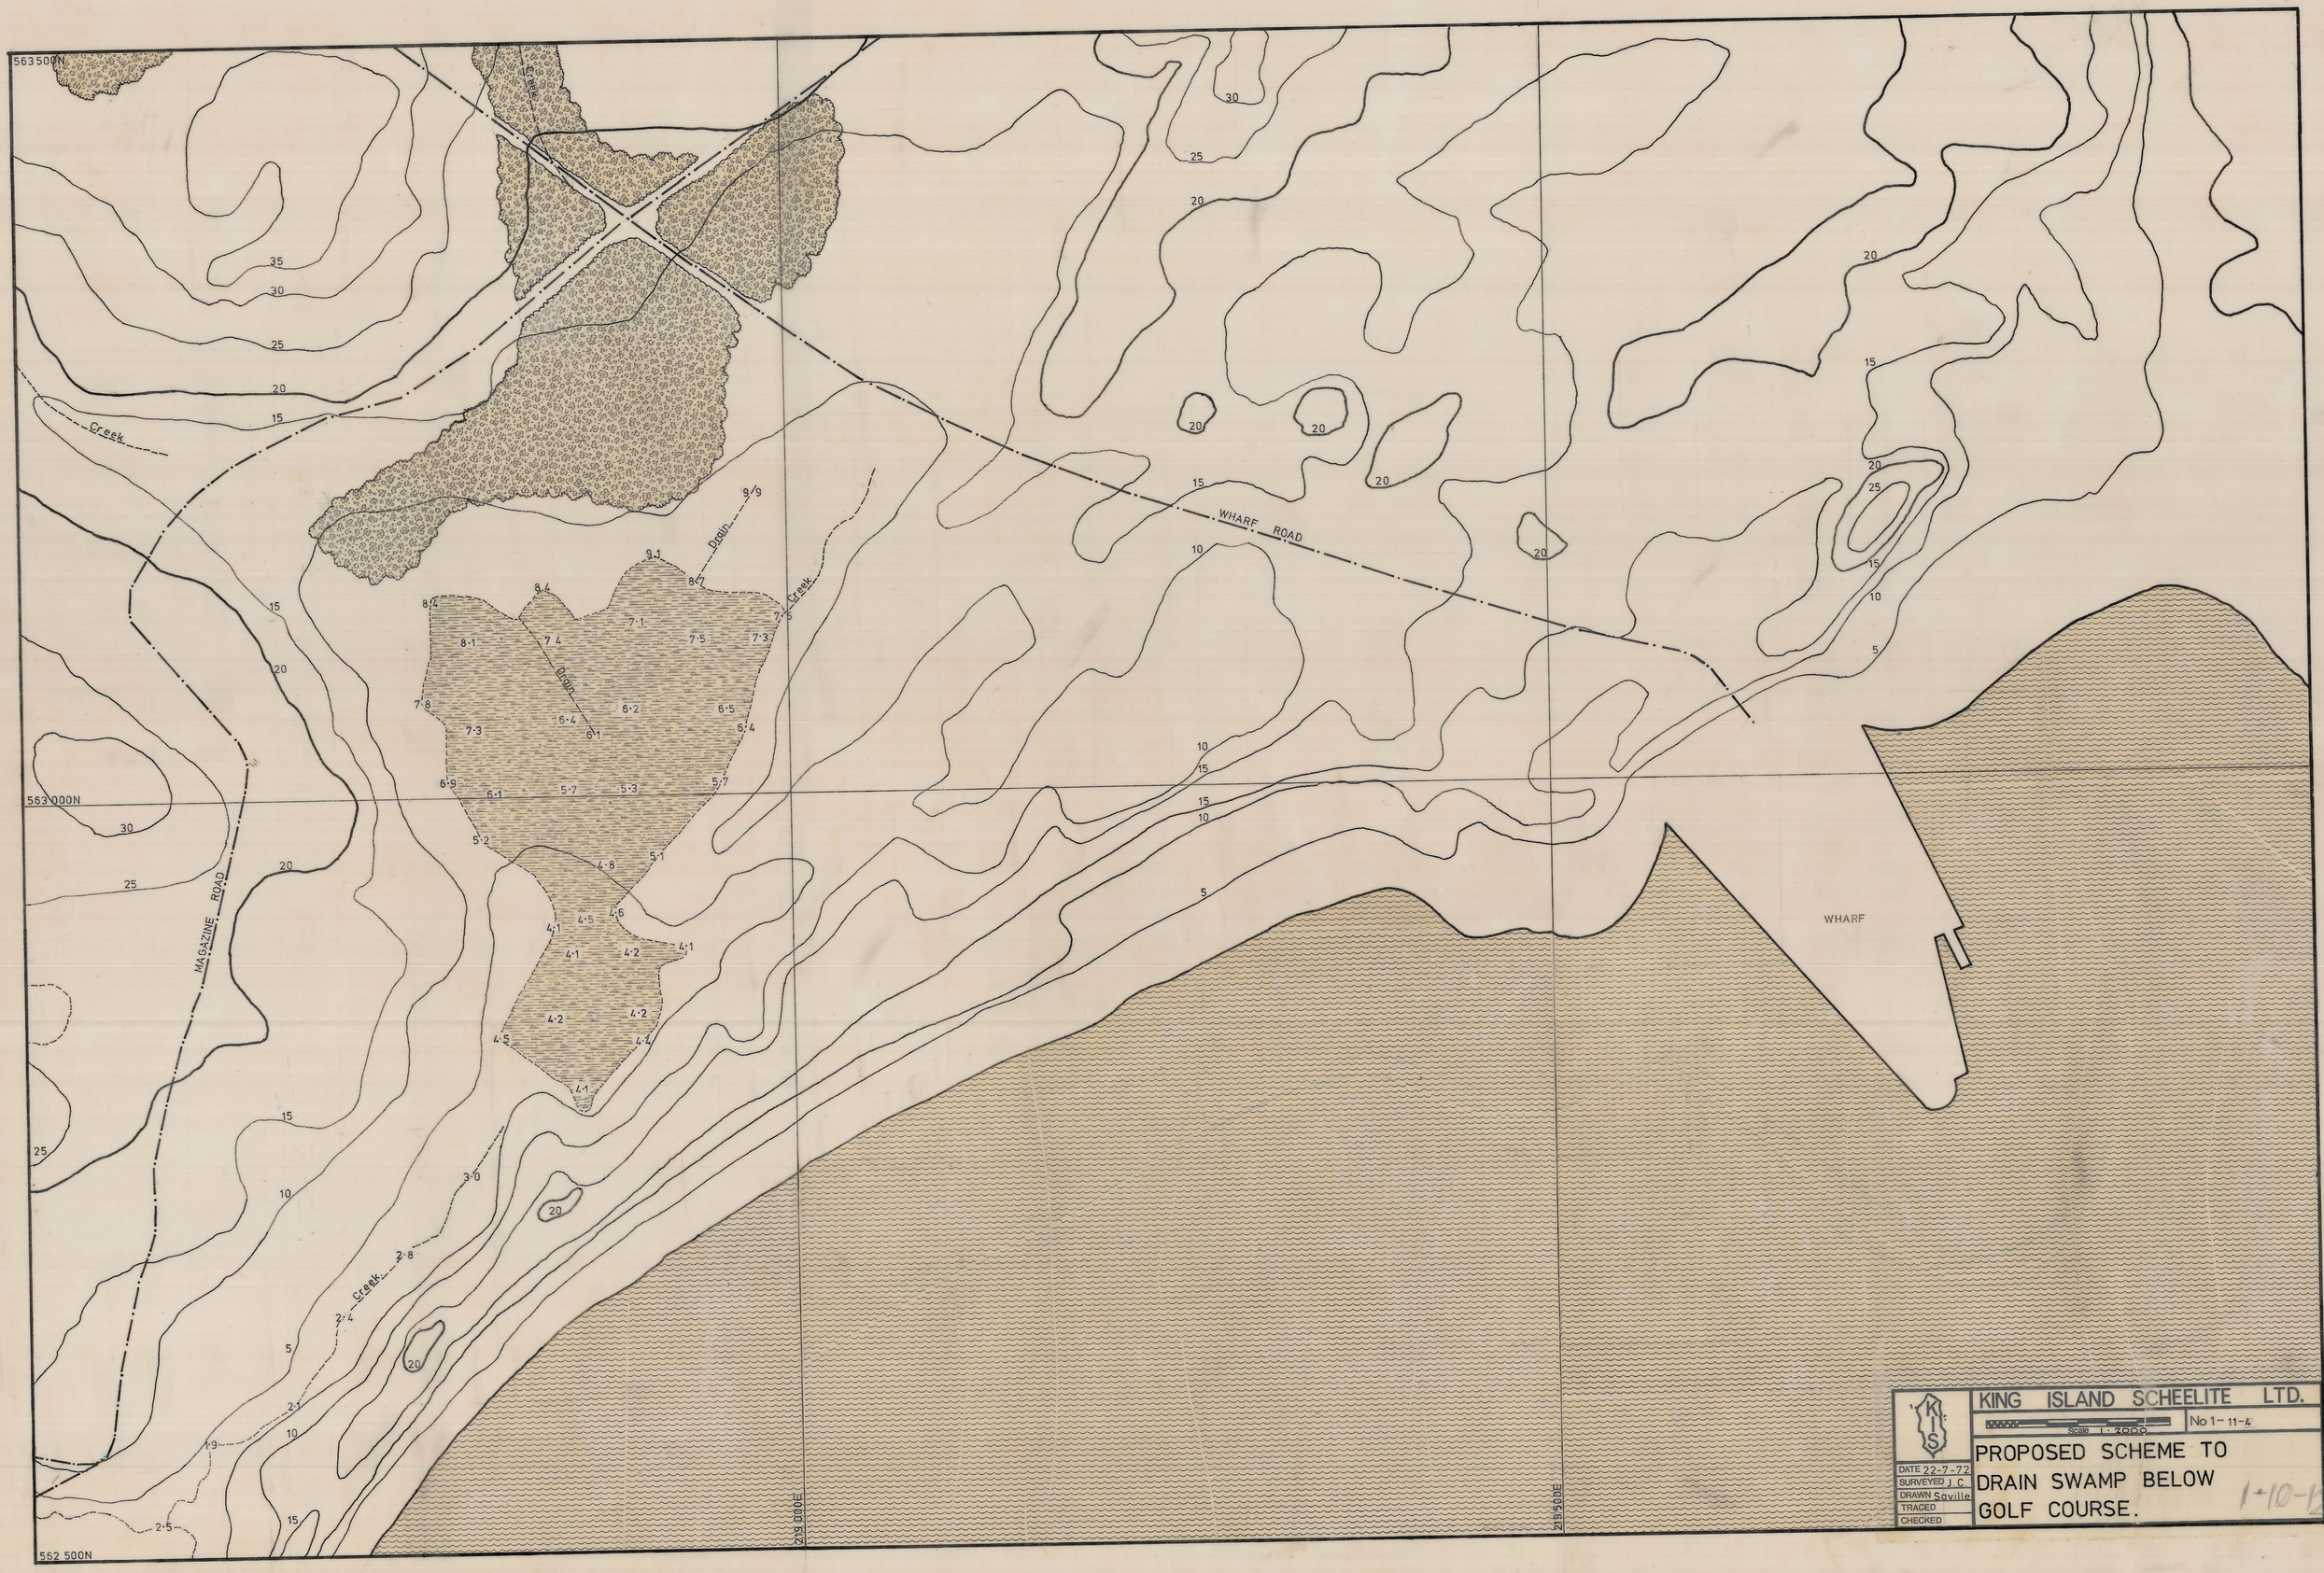
563500N
563000N
562500N
219000E
219500E
WHARF ROAD
MAGAZINE ROAD
Creek
Drain
WHARF
KING ISLAND SCHEELITE LTD.
Scale 1:2000
No 1-11-4
PROPOSED SCHEME TO
DRAIN SWAMP BELOW
GOLF COURSE.
DATE 22-7-72
SURVEYED J.C.
DRAWN Saville
TRACED
CHECKED