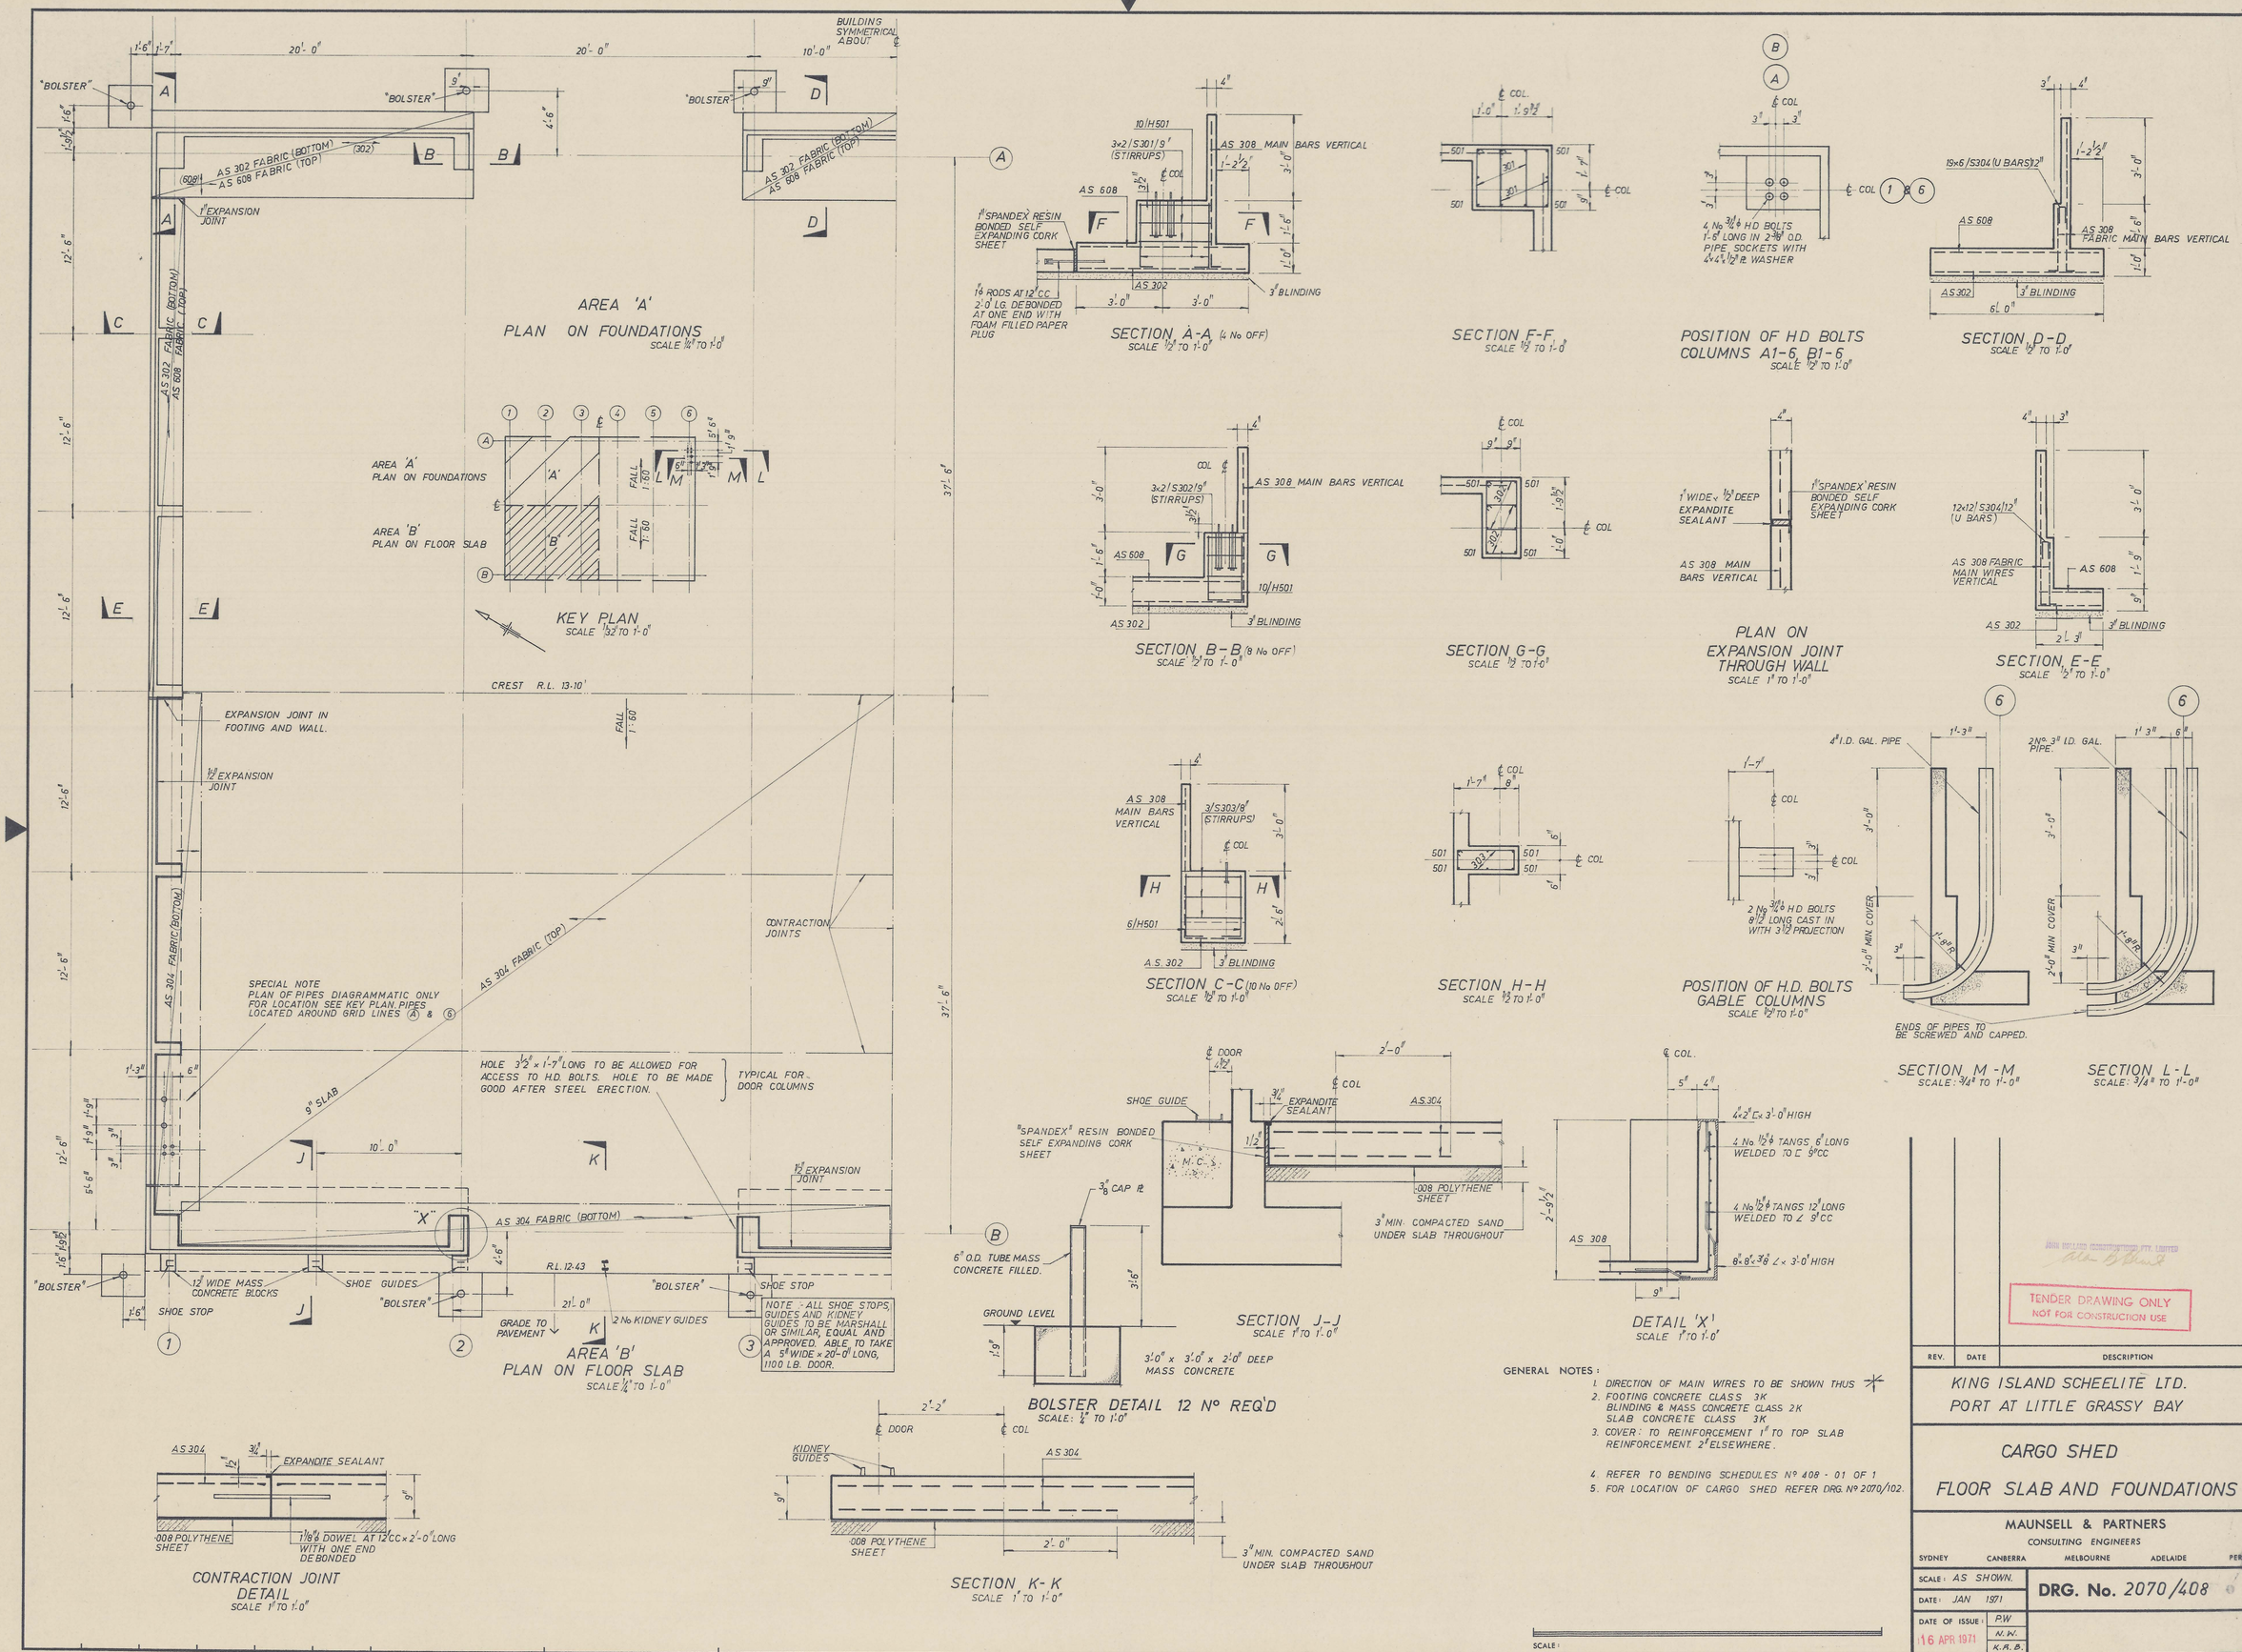
AREA 'A'
PLAN ON FOUNDATIONS
SCALE 1/4" TO 1'-0"
KEY PLAN
SCALE 1/32 TO 1'-0"
AREA 'A' PLAN ON FOUNDATIONS
AREA 'B' PLAN ON FLOOR SLAB
SECTION A-A (4 No OFF)
SCALE 1/2" TO 1'-0"
SECTION F-F
SCALE 1/2" TO 1'-0"
POSITION OF HD BOLTS COLUMNS A1-6, B1-6
SCALE 1/2" TO 1'-0"
SECTION D-D
SCALE 1/2" TO 1'-0"
SECTION B-B (8 No OFF)
SCALE 1/2" TO 1'-0"
SECTION G-G
SCALE 1/2" TO 1'-0"
PLAN ON EXPANSION JOINT THROUGH WALL
SCALE 1" TO 1'-0"
SECTION E-E
SCALE 1/2" TO 1'-0"
SECTION C-C (10 No OFF)
SCALE 1/2" TO 1'-0"
SECTION H-H
SCALE 1/2" TO 1'-0"
POSITION OF H.D. BOLTS GABLE COLUMNS
SCALE 1/2" TO 1'-0"
SECTION M-M
SCALE: 3/4" TO 1'-0"
SECTION L-L
SCALE: 3/4" TO 1'-0"
SECTION J-J
SCALE 1" TO 1'-0"
DETAIL 'X'
SCALE 1" TO 1'-0"
BOLSTER DETAIL 12 No REQ'D
SCALE: 1/4" TO 1'-0"
AREA 'B' PLAN ON FLOOR SLAB
SCALE 1/4" TO 1'-0"
CONTRACTION JOINT DETAIL
SCALE 1" TO 1'-0"
SECTION K-K
SCALE 1" TO 1'-0"
GENERAL NOTES:
1. DIRECTION OF MAIN WIRES TO BE SHOWN THUS
2. FOOTING CONCRETE CLASS 3K
BLINDING & MASS CONCRETE CLASS 2K
SLAB CONCRETE CLASS 3K
3. COVER: TO REINFORCEMENT 1" TO TOP SLAB
REINFORCEMENT 2" ELSEWHERE.
4. REFER TO BENDING SCHEDULES No 408 - 01 OF 1
5. FOR LOCATION OF CARGO SHED REFER DRG. No 2070/102.
TENDER DRAWING ONLY
NOT FOR CONSTRUCTION USE
REV.
DATE
DESCRIPTION
KING ISLAND SCHEELITE LTD.
PORT AT LITTLE GRASSY BAY
CARGO SHED
FLOOR SLAB AND FOUNDATIONS
MAUNSELL & PARTNERS
CONSULTING ENGINEERS
SYDNEY CANBERRA MELBOURNE ADELAIDE PERTH
SCALE: AS SHOWN.
DATE: JAN 1971
DRG. No. 2070/408
DATE OF ISSUE: 16 APR 1971
P.W.
N.W.
K.A.B.