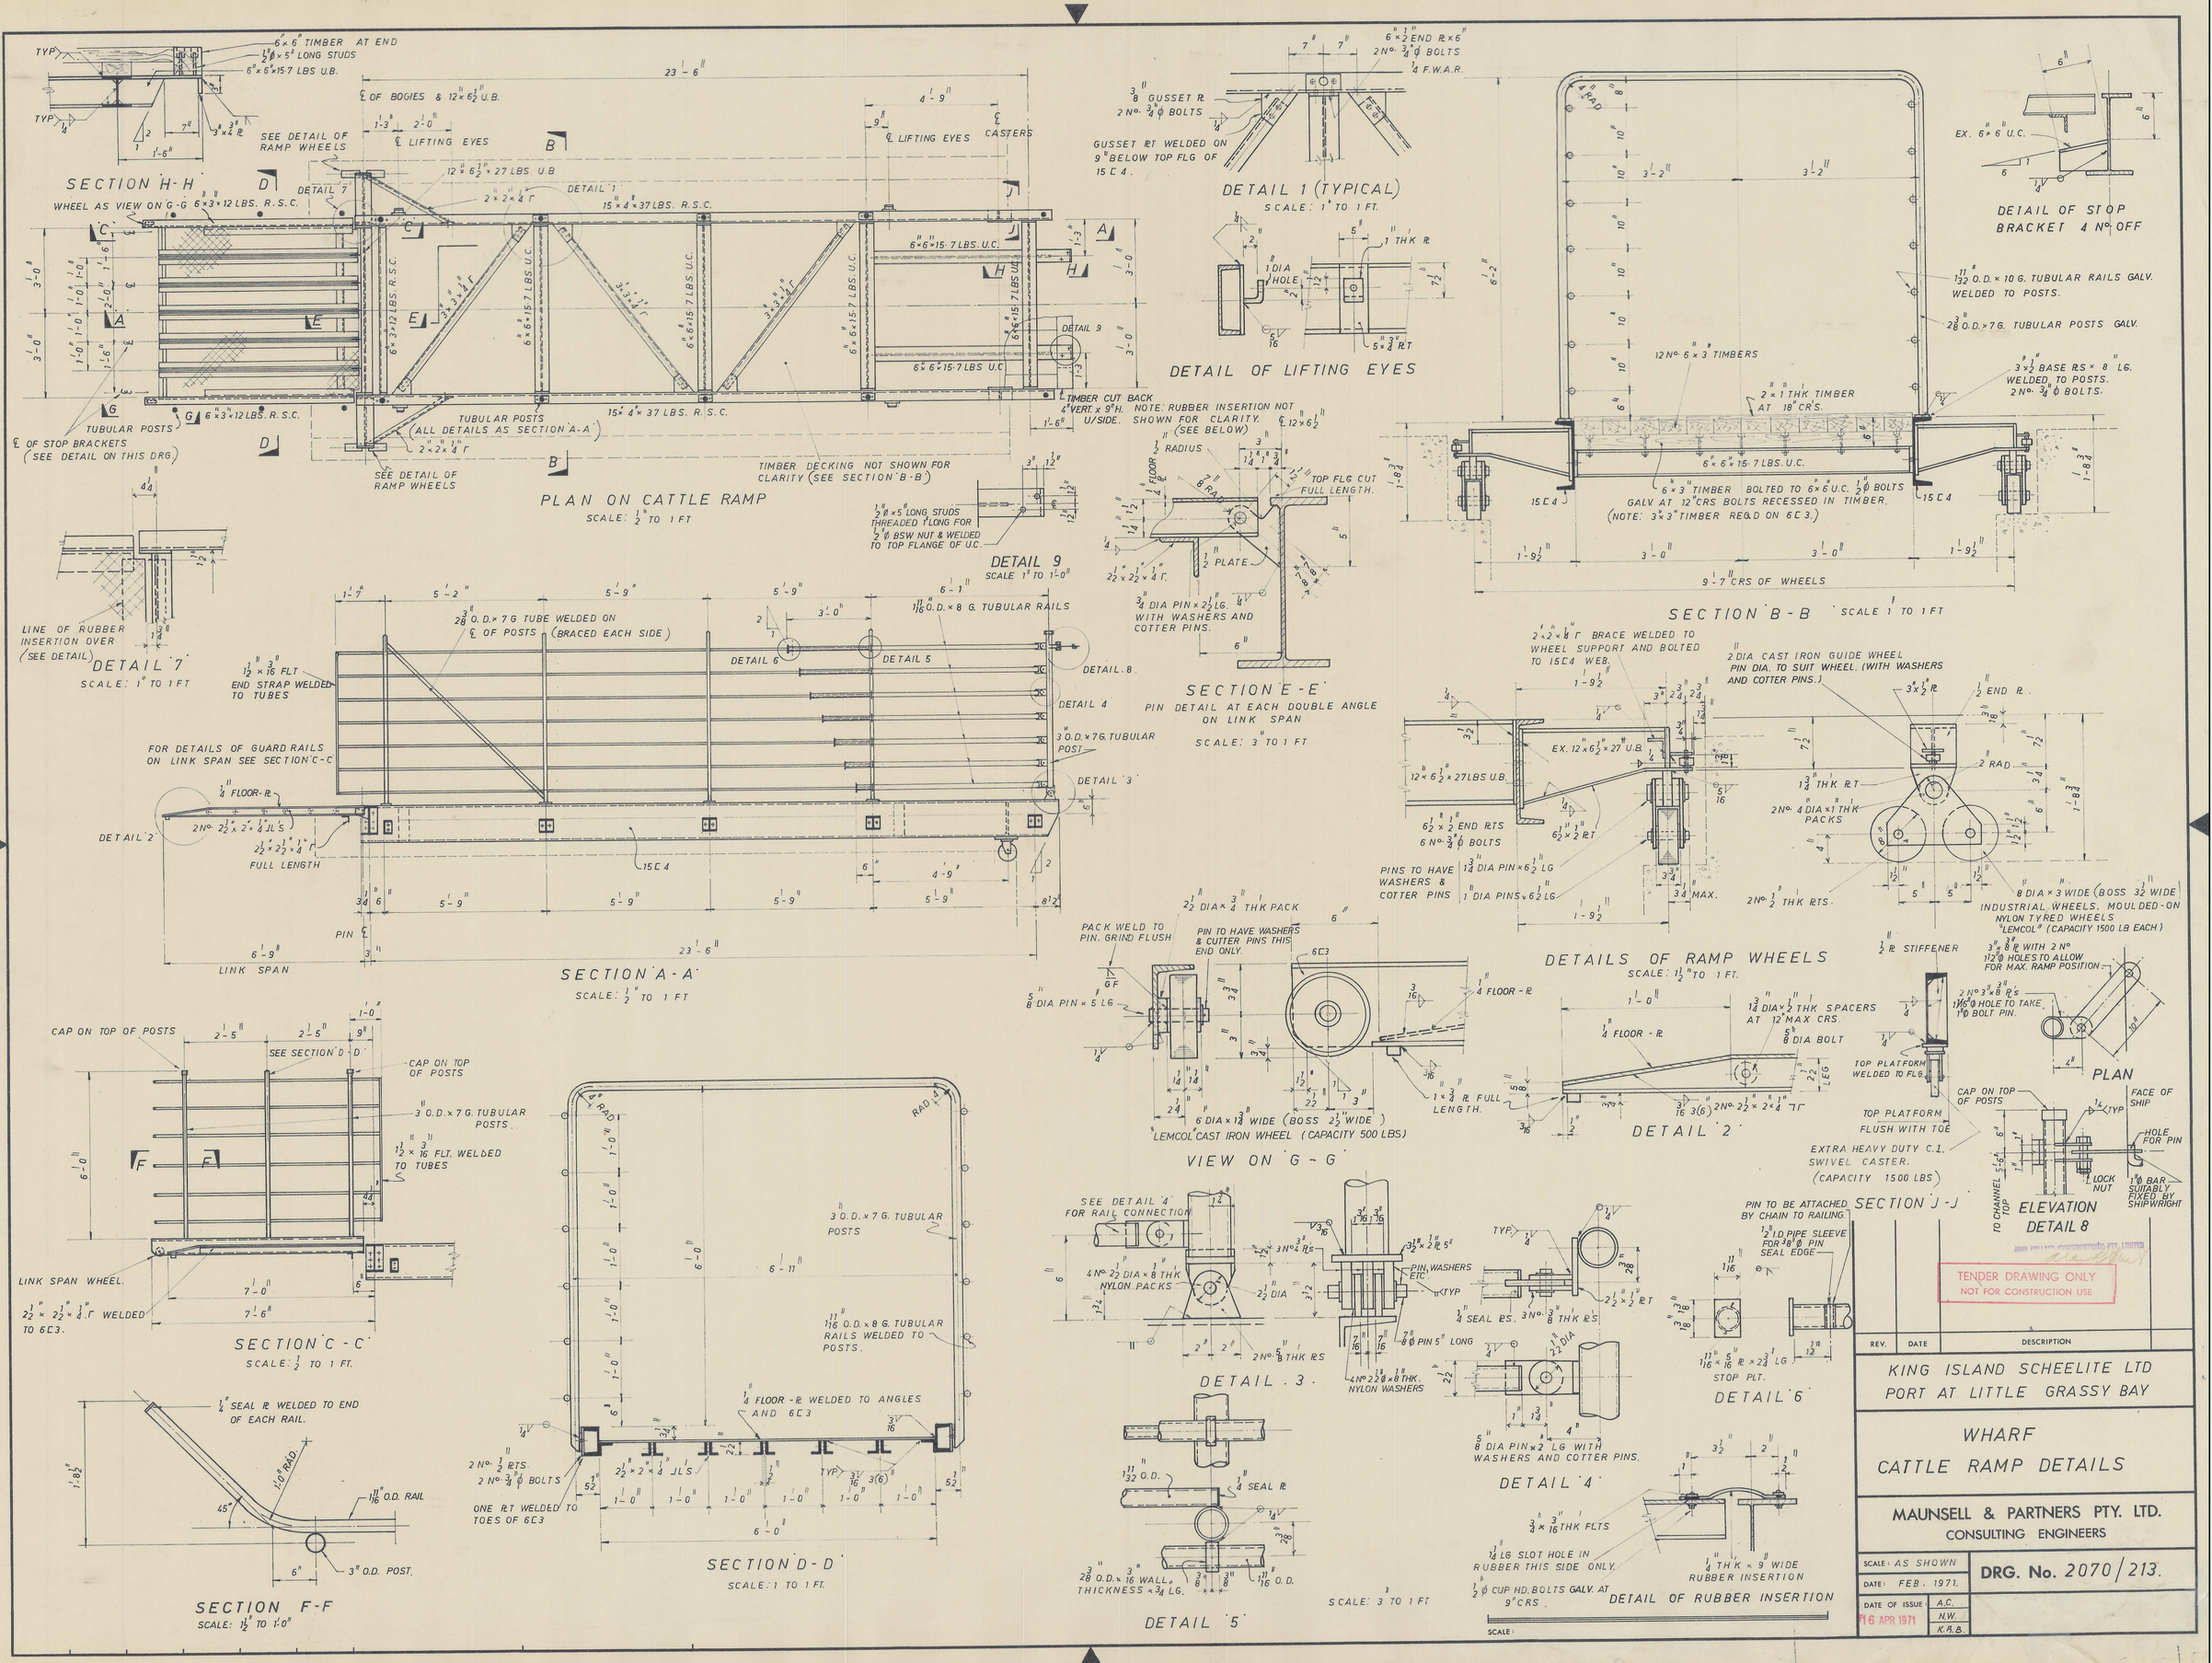
SECTION H-H
WHEEL AS VIEW ON G-G
PLAN ON CATTLE RAMP
SCALE: 1/2" TO 1 FT
DETAIL 1 (TYPICAL)
SCALE: 1" TO 1 FT.
DETAIL OF LIFTING EYES
DETAIL OF STOP BRACKET 4 No. OFF
SECTION B-B
SCALE 1" TO 1 FT
DETAIL 9
SCALE 1" TO 1'-0"
SECTION E-E
PIN DETAIL AT EACH DOUBLE ANGLE ON LINK SPAN
SCALE: 3" TO 1 FT
DETAIL 7
SCALE: 1" TO 1 FT
SECTION A-A
SCALE: 1/2" TO 1 FT
DETAILS OF RAMP WHEELS
SCALE: 1 1/2" TO 1 FT.
VIEW ON G-G
DETAIL 2
SECTION C-C
SCALE: 1/2" TO 1 FT.
SECTION D-D
SCALE: 1 TO 1 FT.
SECTION F-F
SCALE: 1 1/2" TO 1'-0"
DETAIL 3
DETAIL 4
DETAIL 5
DETAIL 6
DETAIL OF RUBBER INSERTION
SCALE: 3 TO 1 FT
SECTION J-J
ELEVATION
PLAN
DETAIL 8
TENDER DRAWING ONLY
NOT FOR CONSTRUCTION USE
REV. DATE DESCRIPTION
KING ISLAND SCHEELITE LTD
PORT AT LITTLE GRASSY BAY
WHARF
CATTLE RAMP DETAILS
MAUNSELL & PARTNERS PTY. LTD.
CONSULTING ENGINEERS
SCALE: AS SHOWN
DATE: FEB. 1971.
DATE OF ISSUE 16 APR 1971
A.C.
N.W.
K.A.B.
DRG. No. 2070/213.