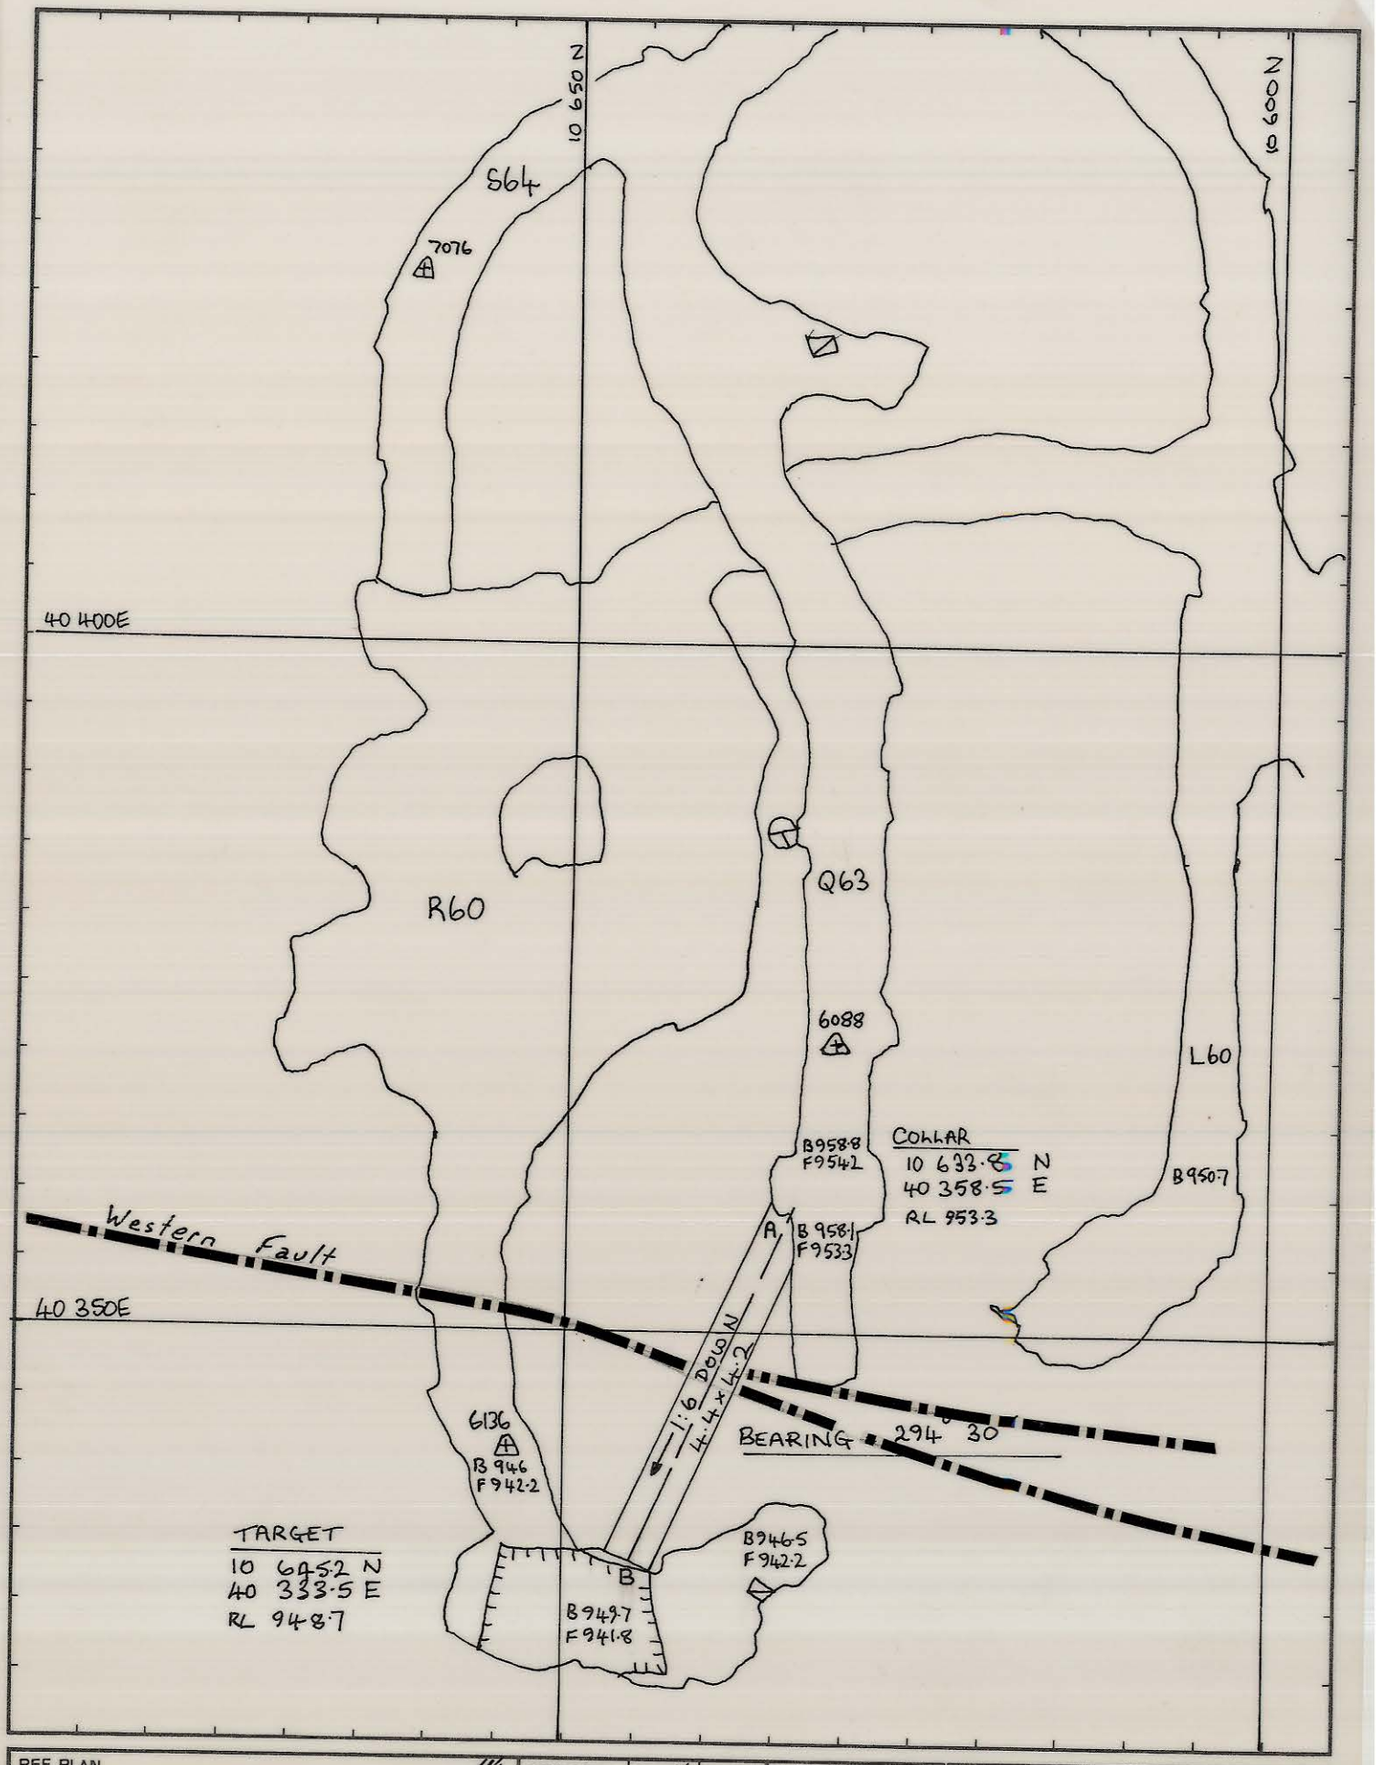

REF. PLAN					
	GEOLOGY	CJK	9-2-82	1:500 SCALE	KIS KING ISLAND SCHEELITE GRASSY KING ISLAND
	SURVEY	BL	9/2/82		
	PLANNING	AD7	8-2-82		
	ROCK.MEC.		9.2.82		
	GMS		9/2/82		
	T.S.S.	W.L	9-2-82		

Mine Supt Watt 4/02/82

C WEST Q63 ACCESS (LOADER RAMP)

DRAWING NUMBER 03BH04 – 4005

03BH04 – 4005
0374_3884