27 JUN 1981

0374_3909

5 cm

03BH05 - 3000.

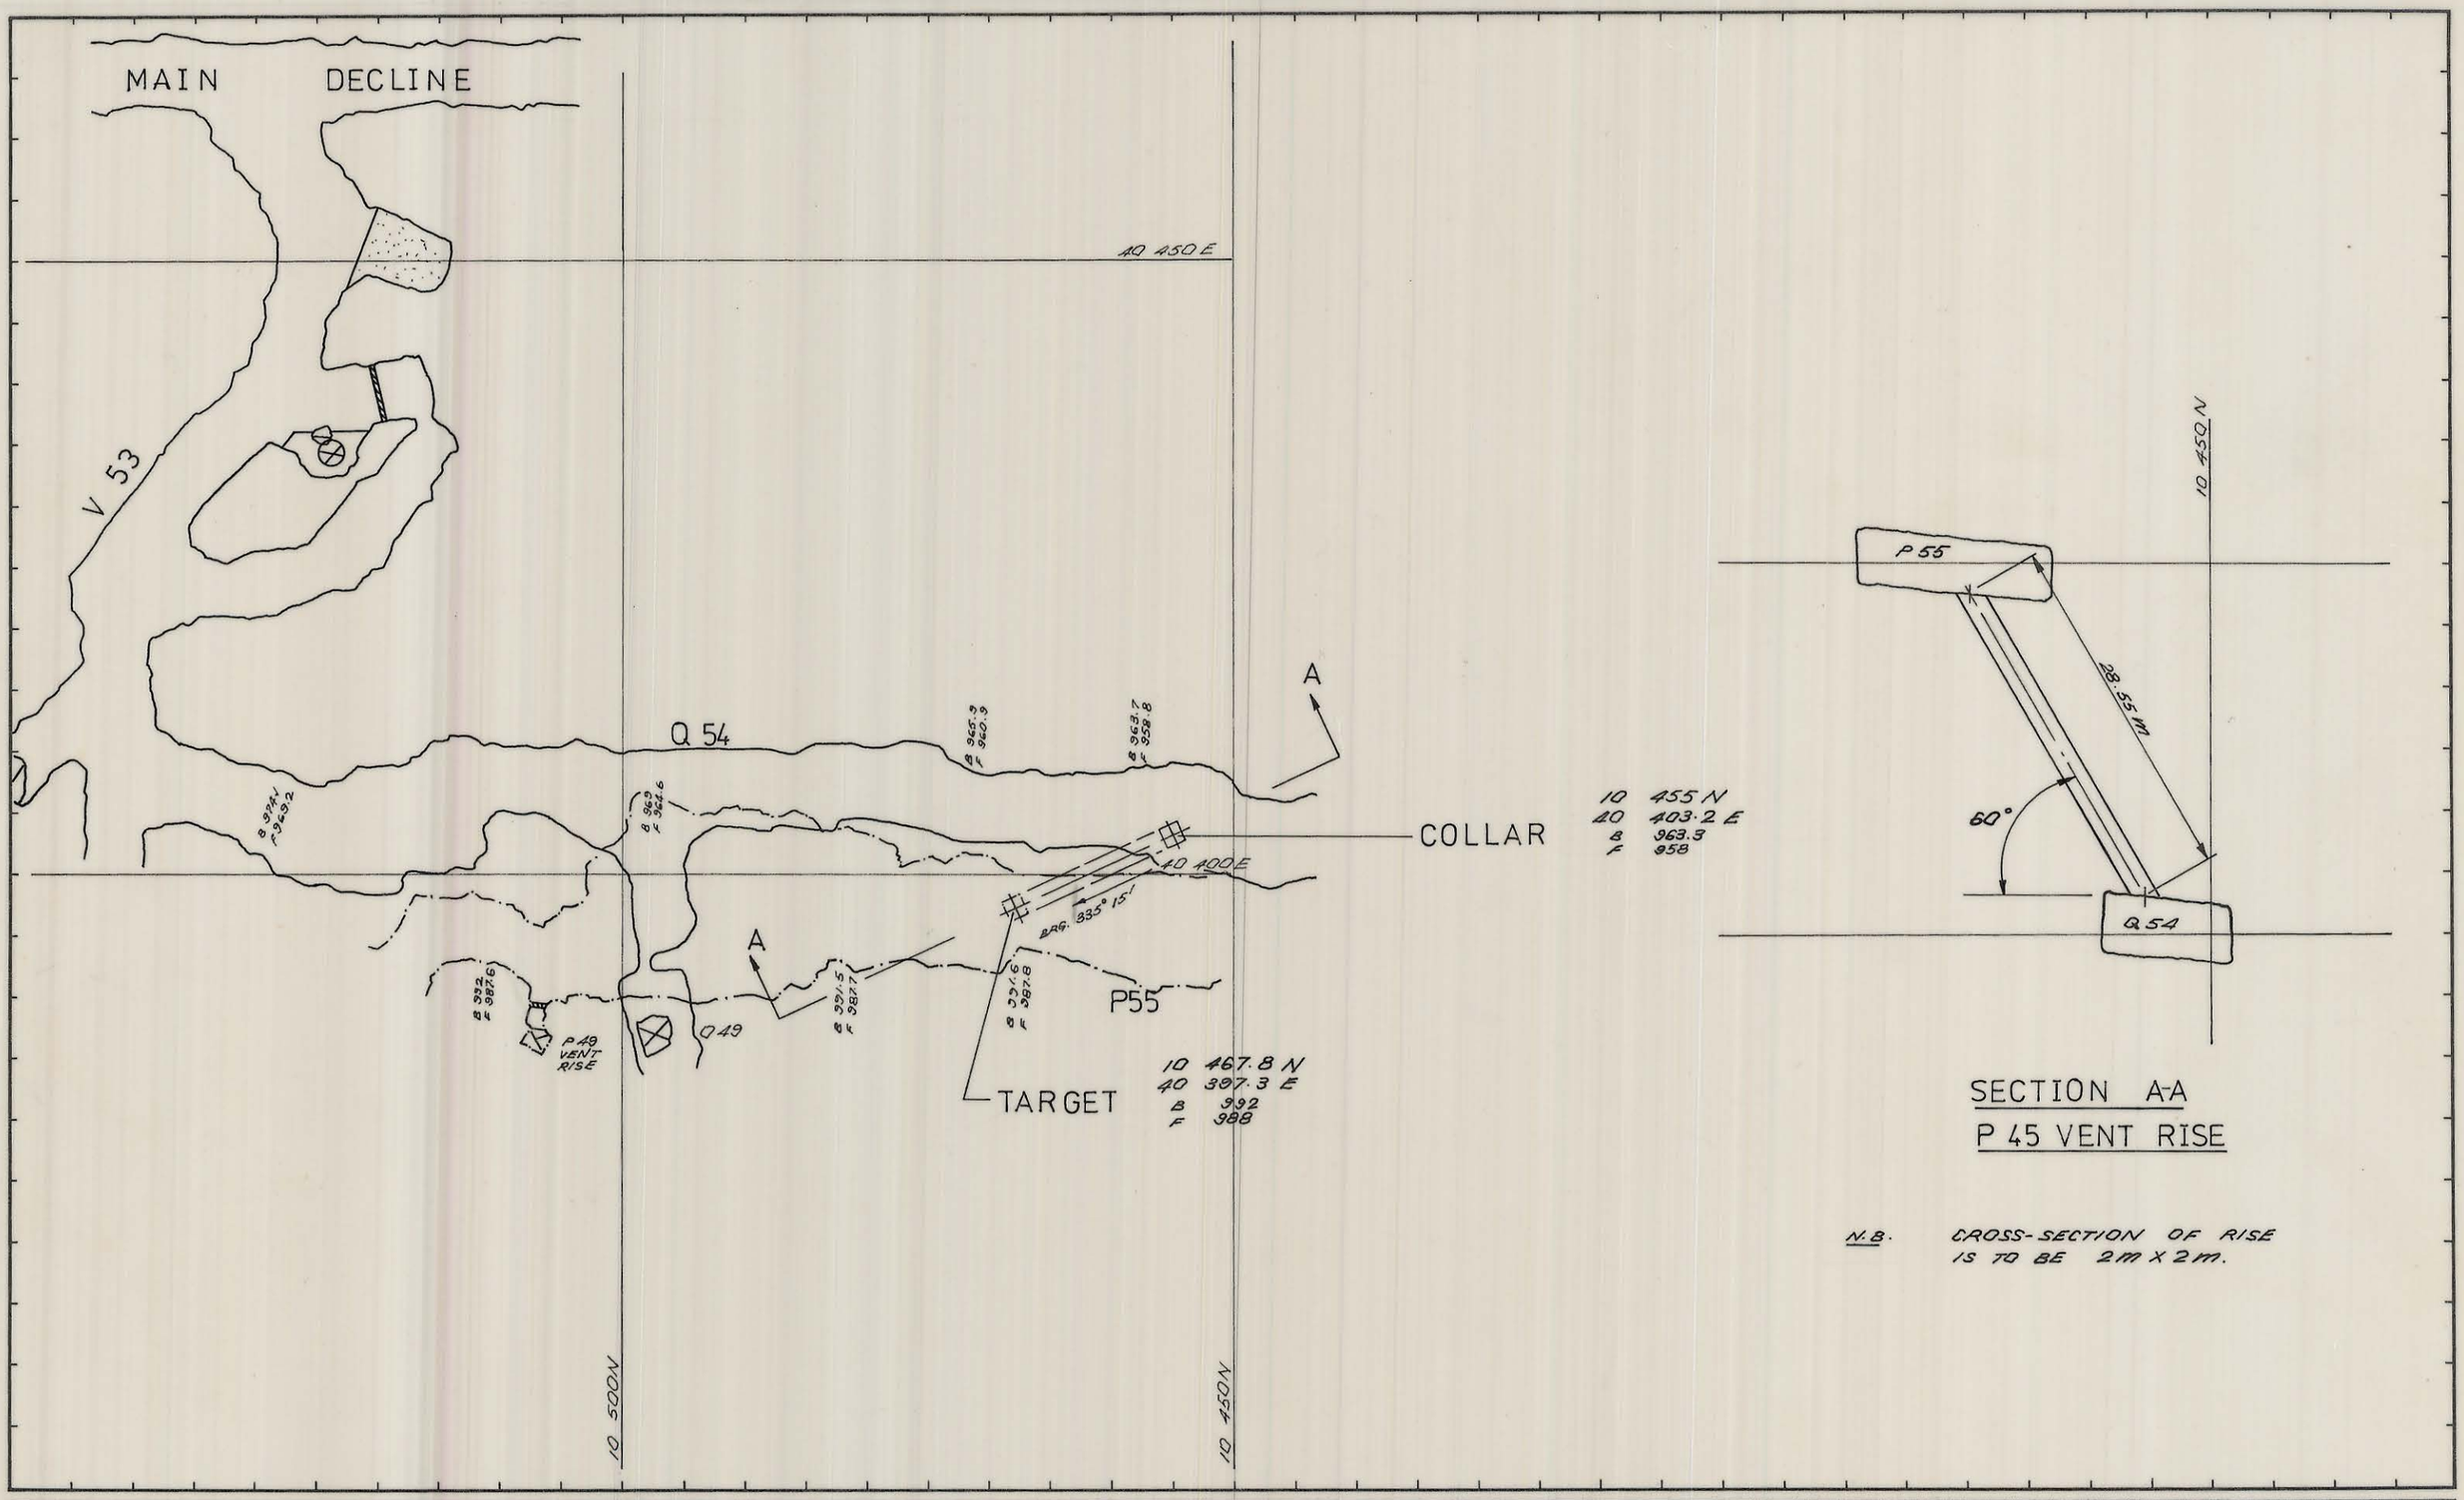

REF. PLAN 04BH14 - 1005/1007.	GEOLOGY	Terry Flotter	23 MAR '81
	SURVEY		26/3/81
	PLANNING		25-2-81.
	ROCK MEC.		24.3.81
	MINE SUPT.		
	G.M.S.		
	T.S.S.		

SCALE 1:500

KIS KING ISLAND SCHEELITE GRASSY KING ISLAND

BOLD HEAD MINE
UPPER FAULT BLOCK P45
VENT RISE

DRAWING NUMBER 03BH05 - 3009