5 cm
03 BH 07-1003
0374_3965
1-5-126
BOLD HEAD B LENS MAIN SOUTH OF 10575N

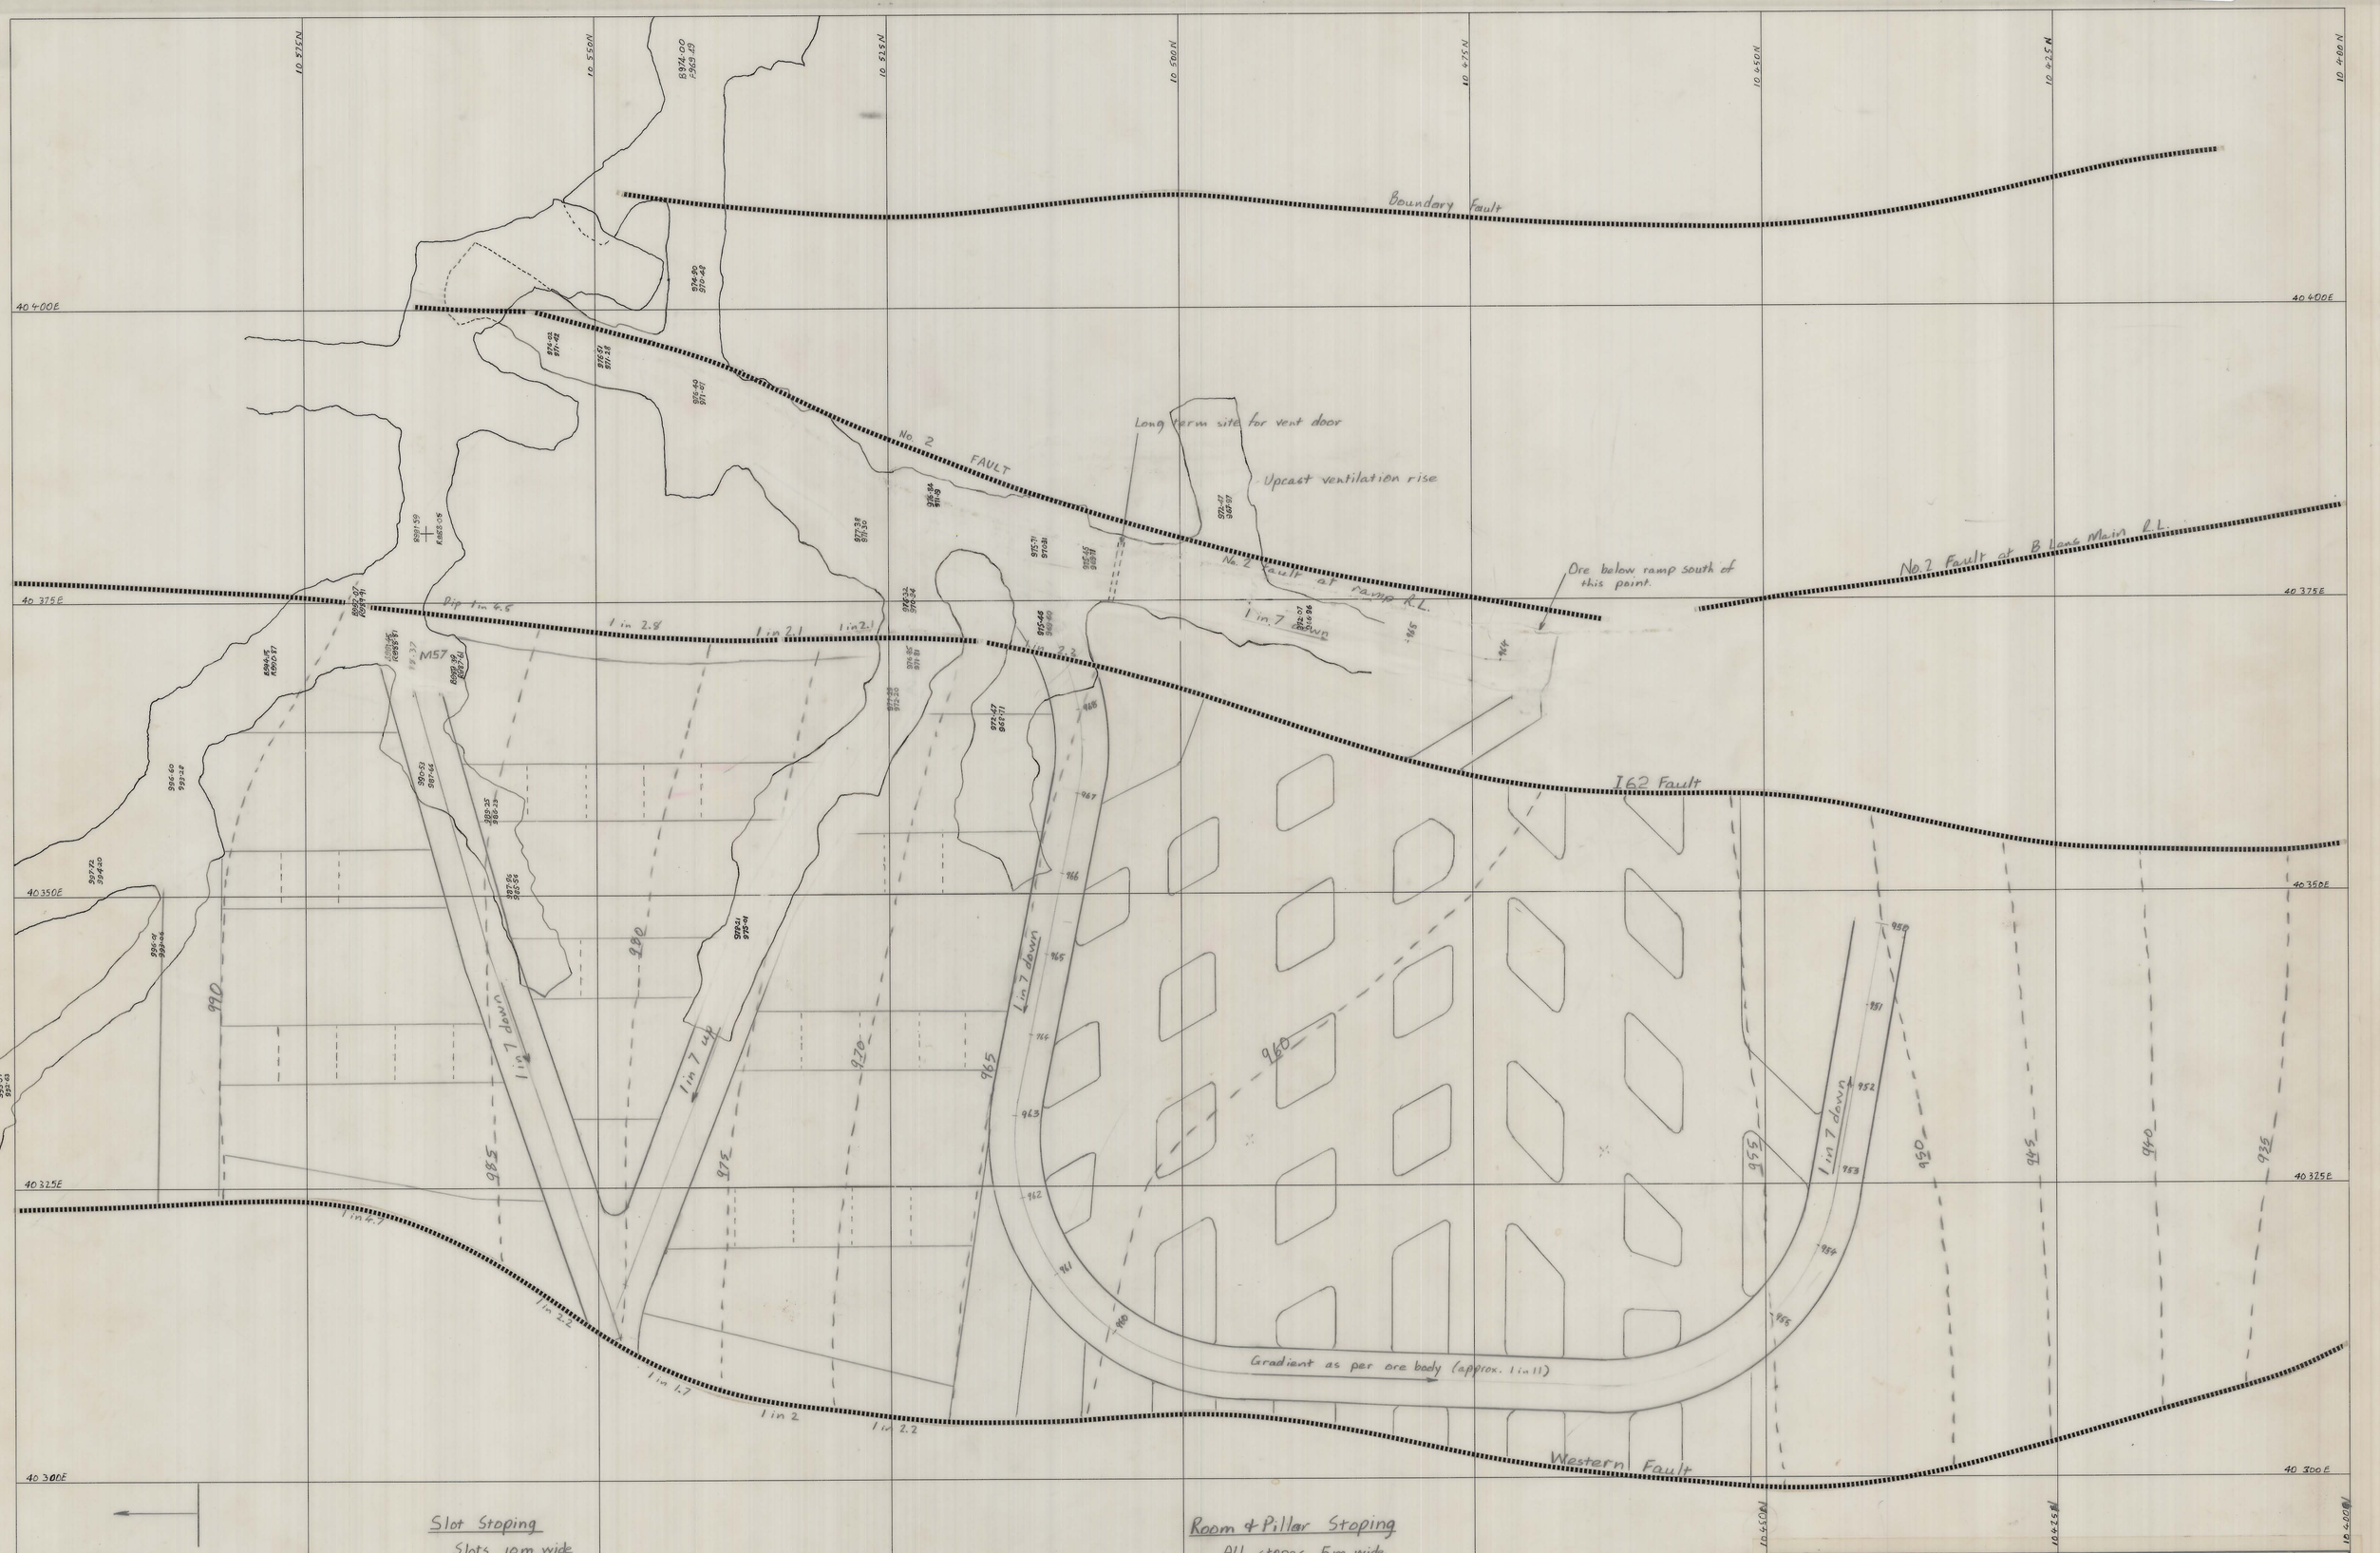

Room and Pillar Stoping

Slot Stoping

Slots 10m wide
Pillars 5m wide

Room & Pillar Stoping

All stopes 5m wide
Pillars nominally 5m x 5m

KING ISLAND SCHEELITE		APPROVAL	COPY
DATE: 7/11/75	SCALE: 1:250	PLANNING ENG.:	
MINE: BOLD HEAD	DWG/NO.: 4-5-126	SENIOR PLAN. ENG.:	
B LENS MAIN		MINE SUPT.:	
RAMP DEVELOPMENT		G. MINING SUPT.:	
		SENIOR SURV'R.:	
		SENIOR GEOLOGIST:	
PRELIMINARY [ ]	FINAL [X]	SURVEYOR:	