5 cm

03 BH07-1004

0374_3966

1-5-111A
BOLD HEAD
MASTER PLANNING

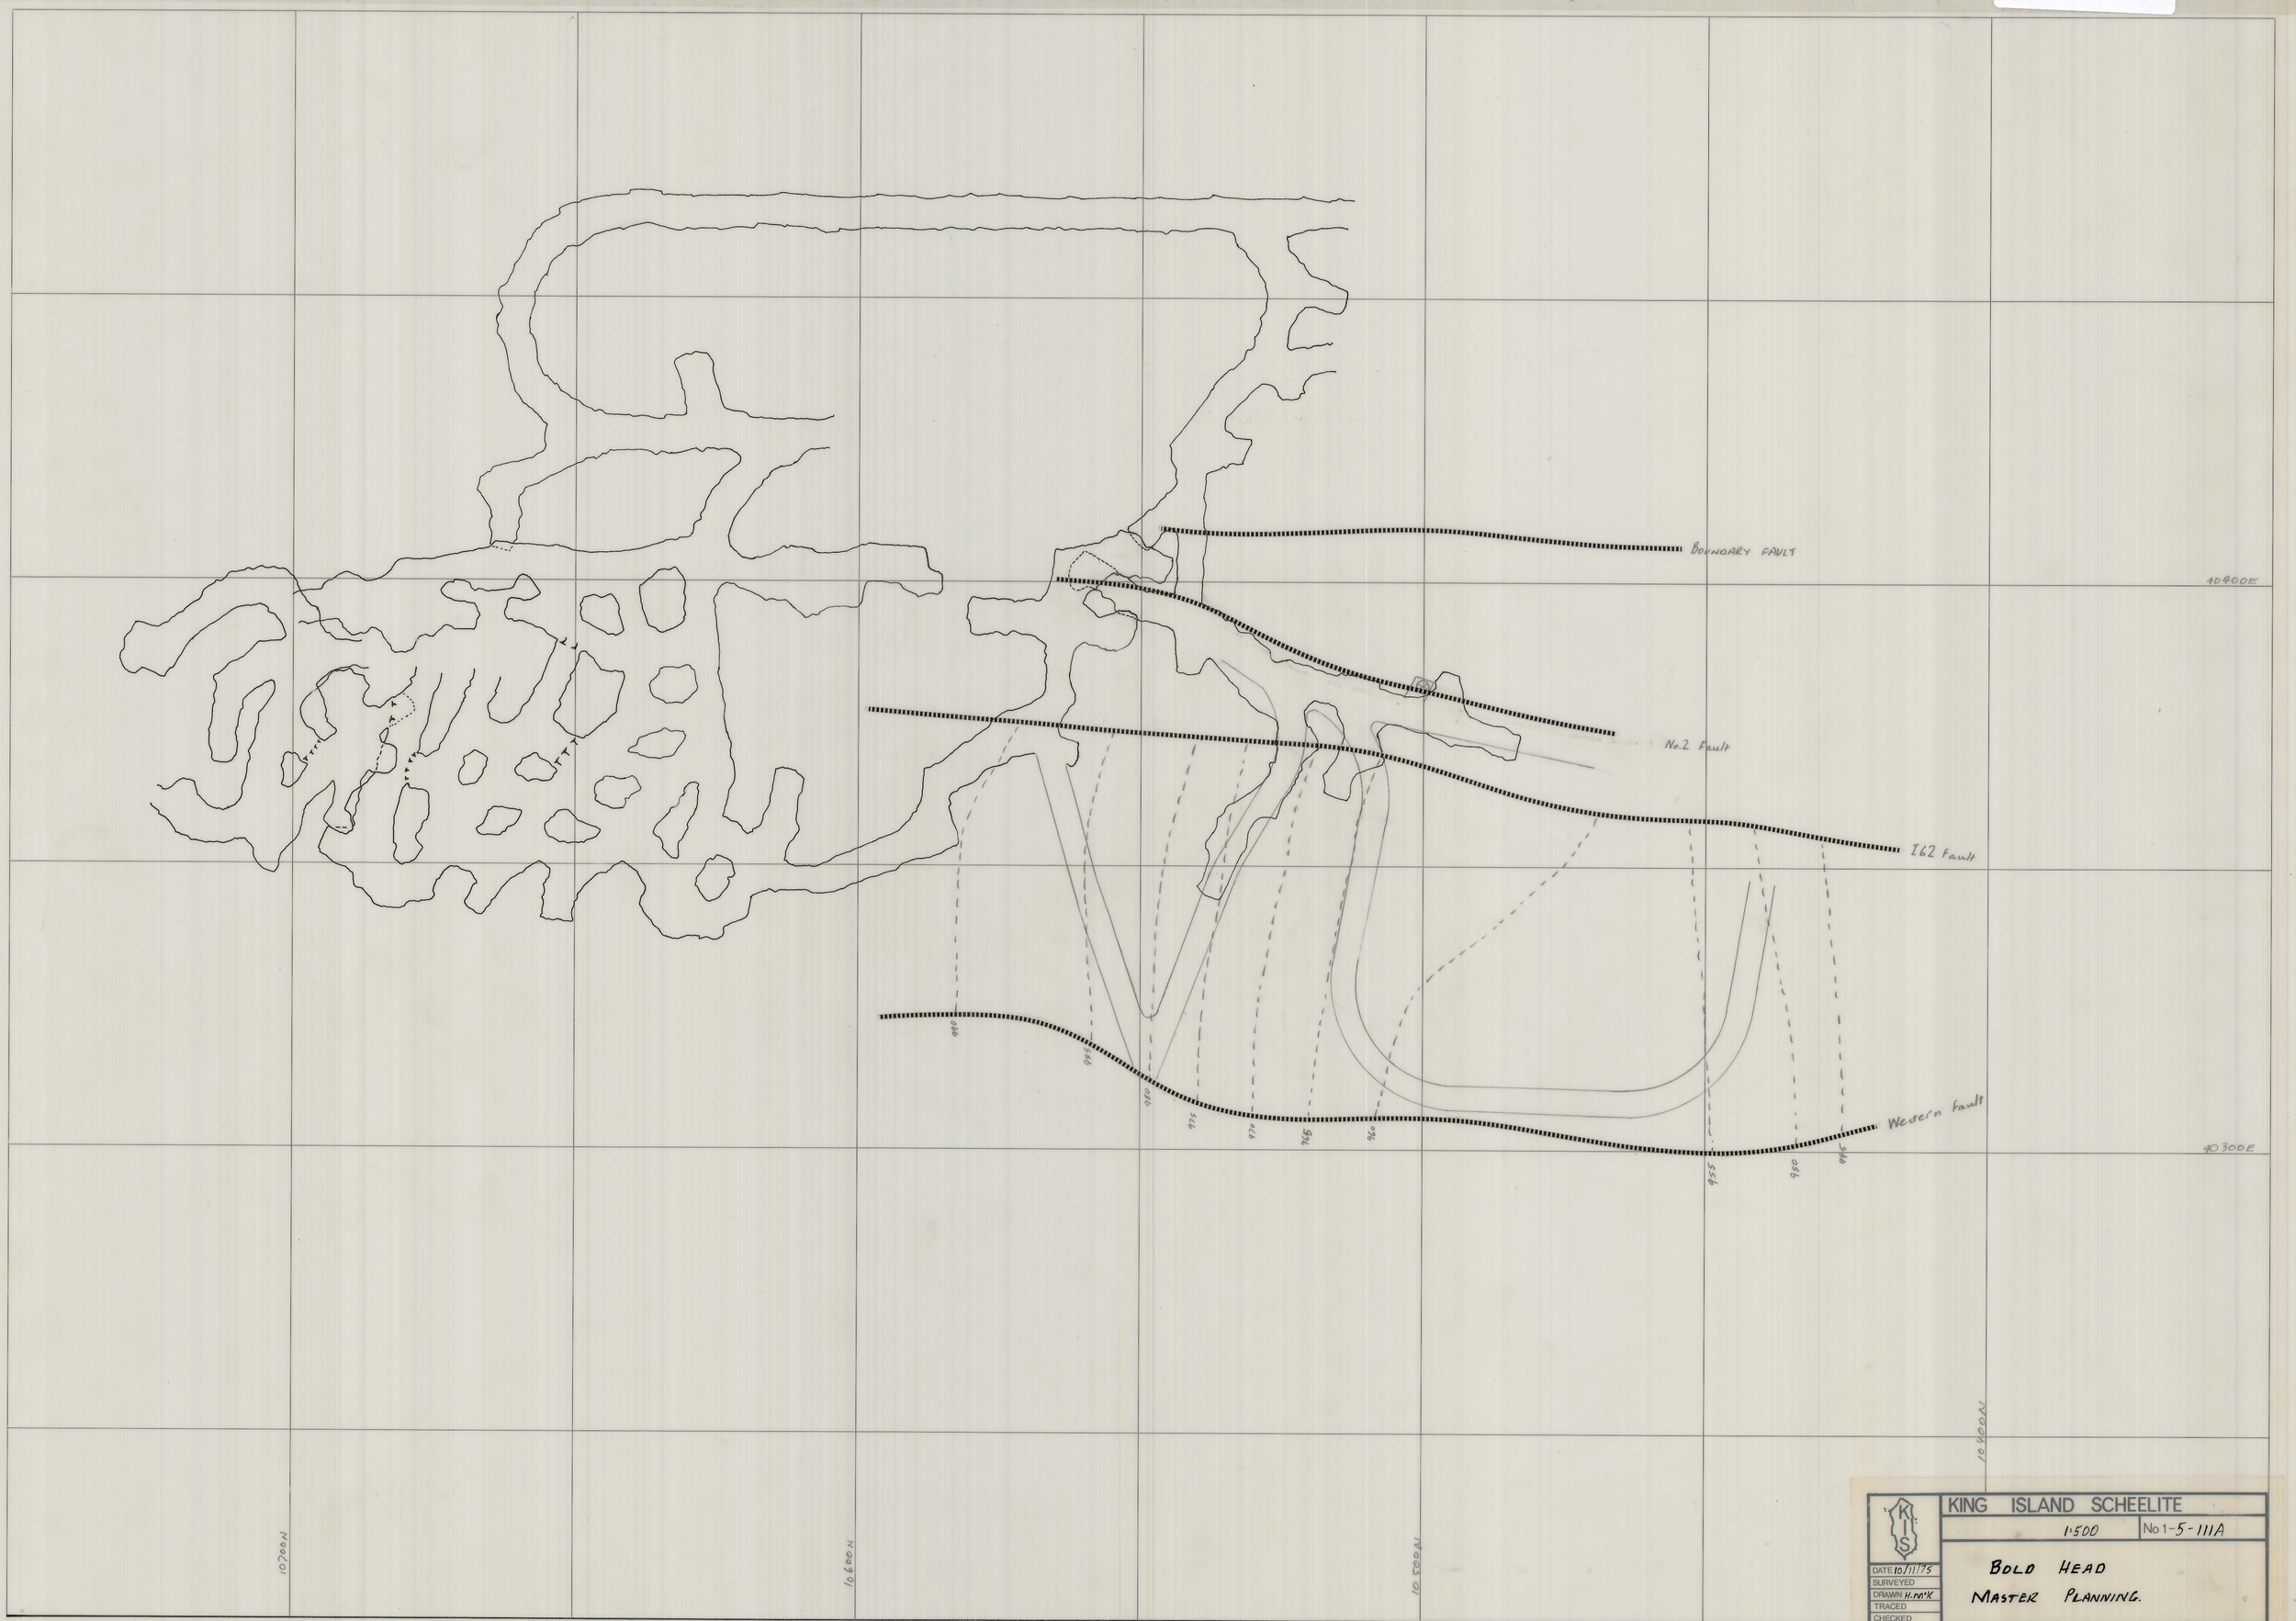

KING ISLAND SCHEELITE	
1:500	No 1-5-111A
BOLD HEAD MASTER PLANNING.	
DATE 10/11/75	
SURVEYED	
DRAWN H.M'K	
TRACED	
CHECKED	