5 cm

03BH03- 3010

0374_4118

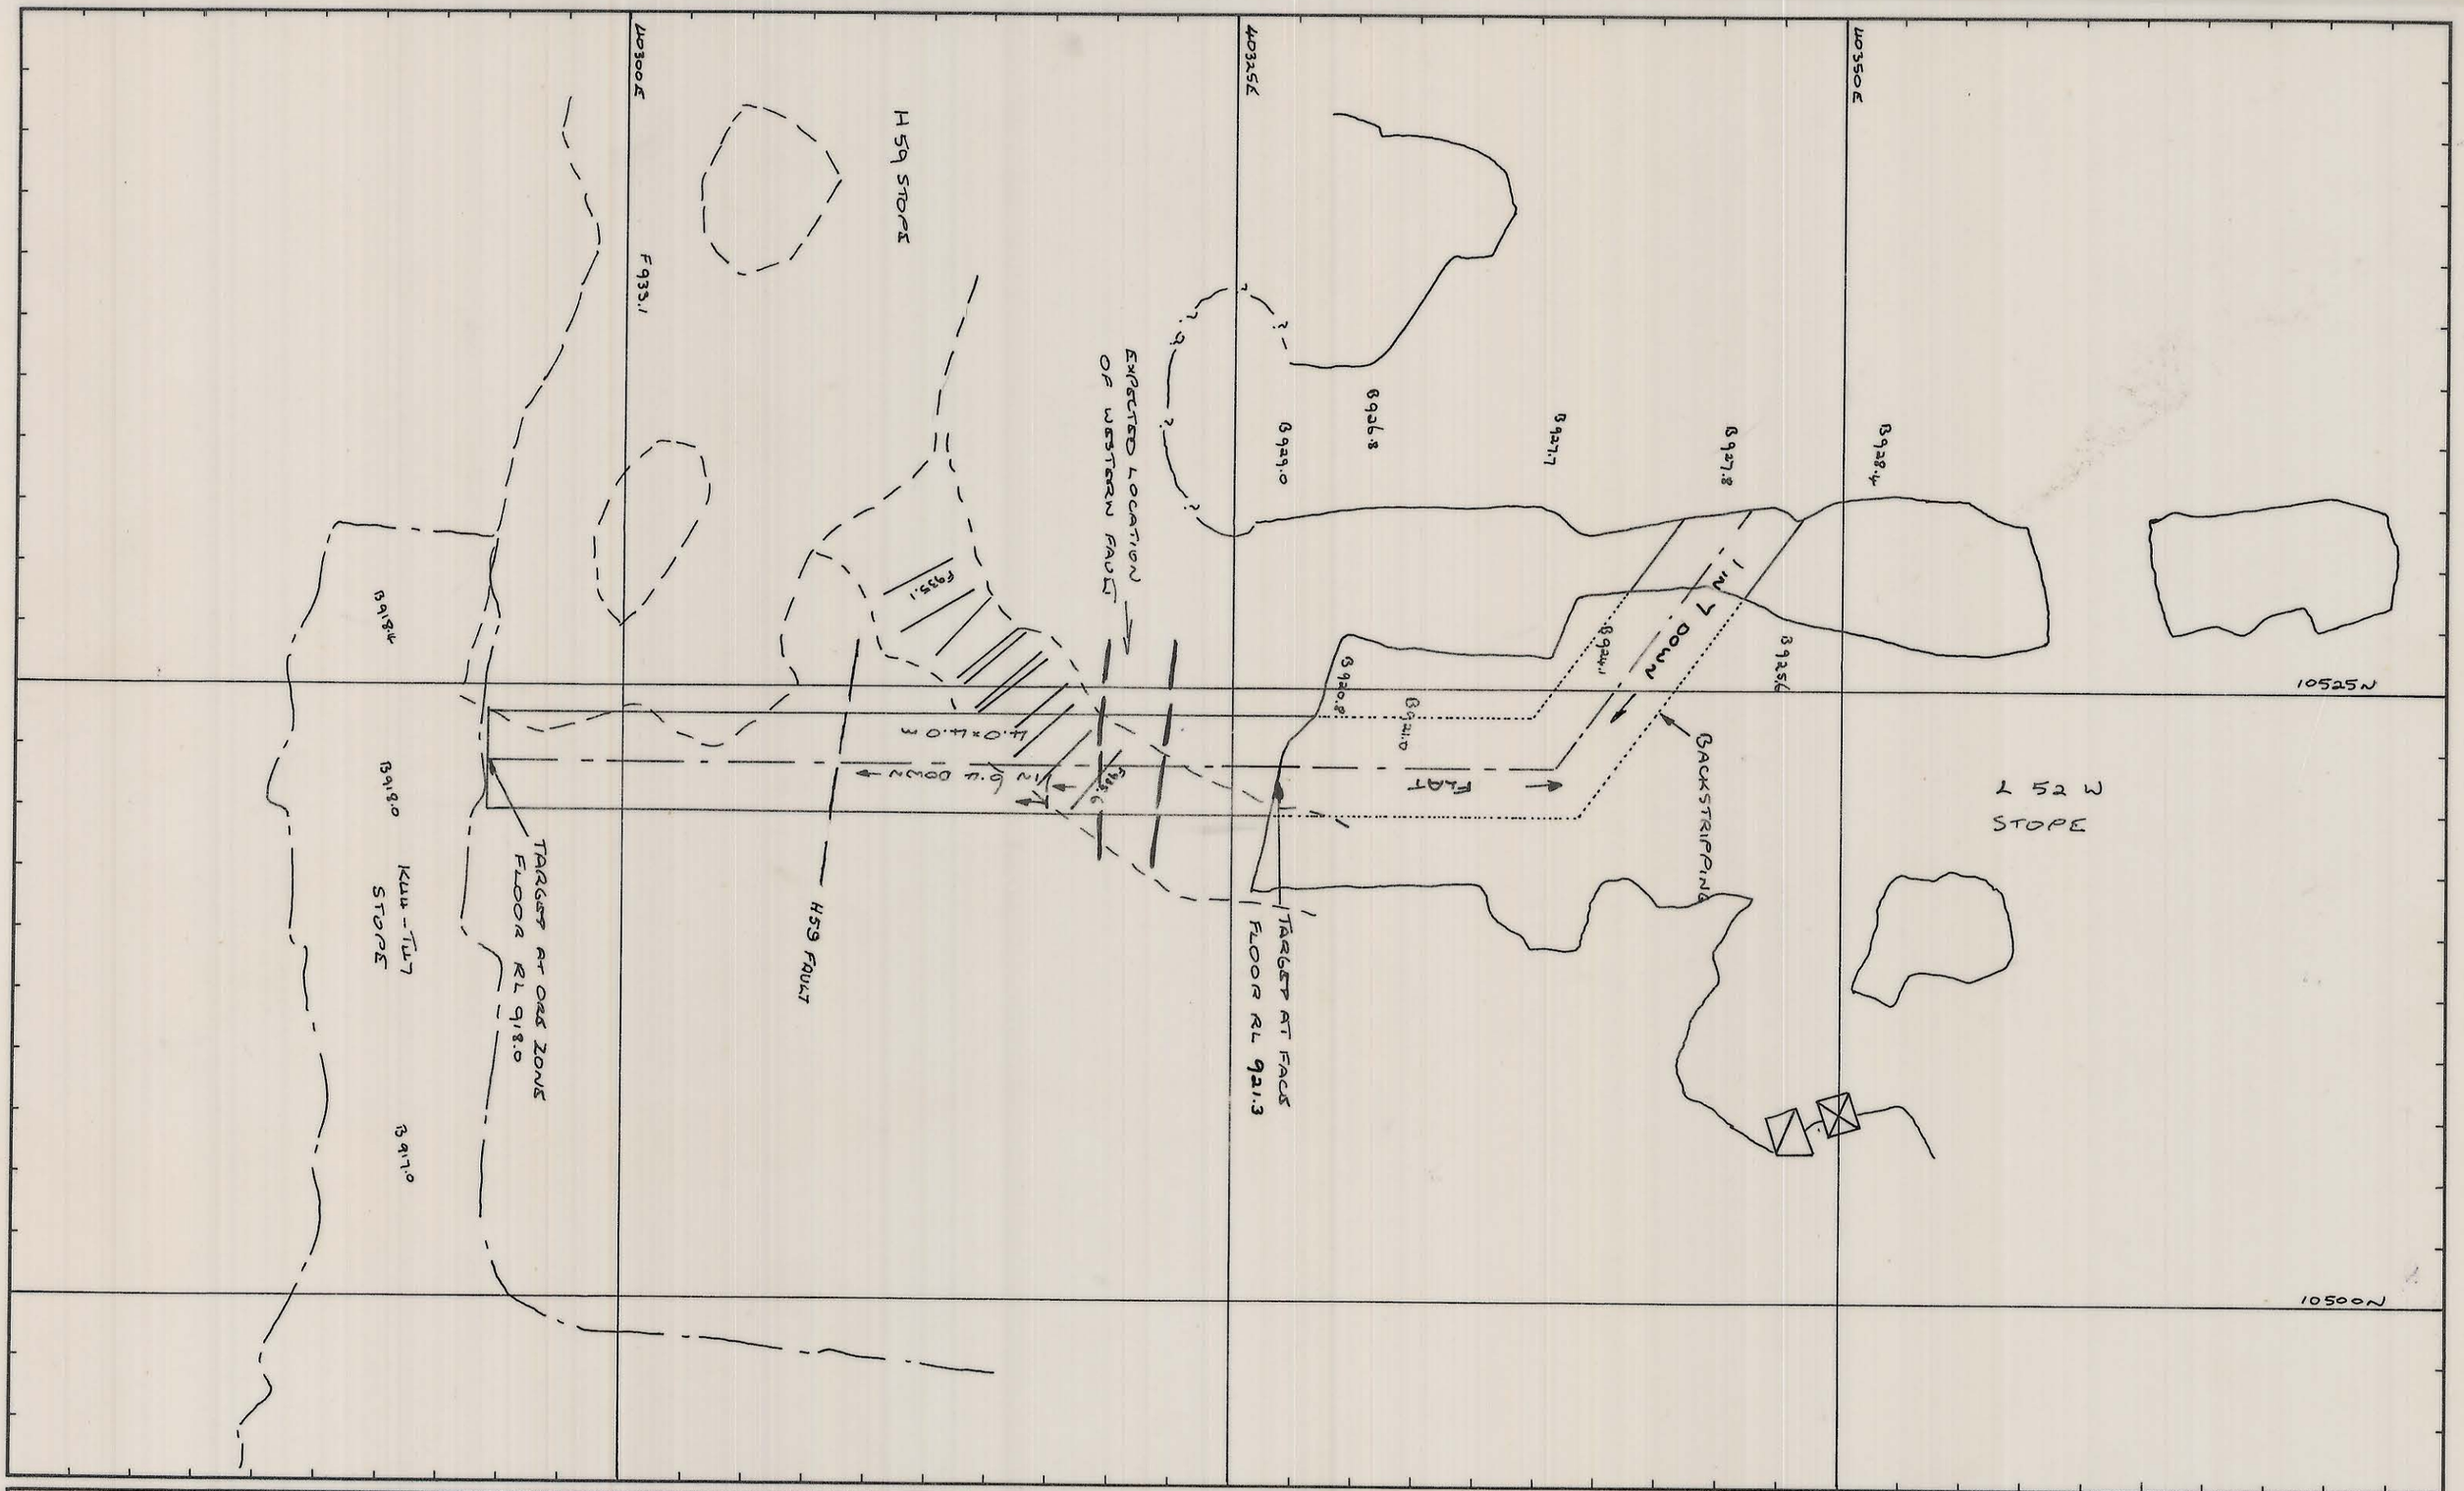

REF. PLAN			
SUPERCEDES PLAN 03BH03-3009	GEOLOGY	J.G.	18/4/83
	SURVEY		
	PLANNING		
	ROCK MEC.		
	GRADE CON.		
	DRAFTING		
	T.S.S.	agc	14/4/83

SCALE 1: 250

KIS KING ISLAND SCHEELITE GRASSY KING ISLAND

BOLO HEAD MINE

C WEST ACCESS F53

FOR LIFTS BETWEEN KLL & H59

DRAWING NUMBER

03 BH 03-3010