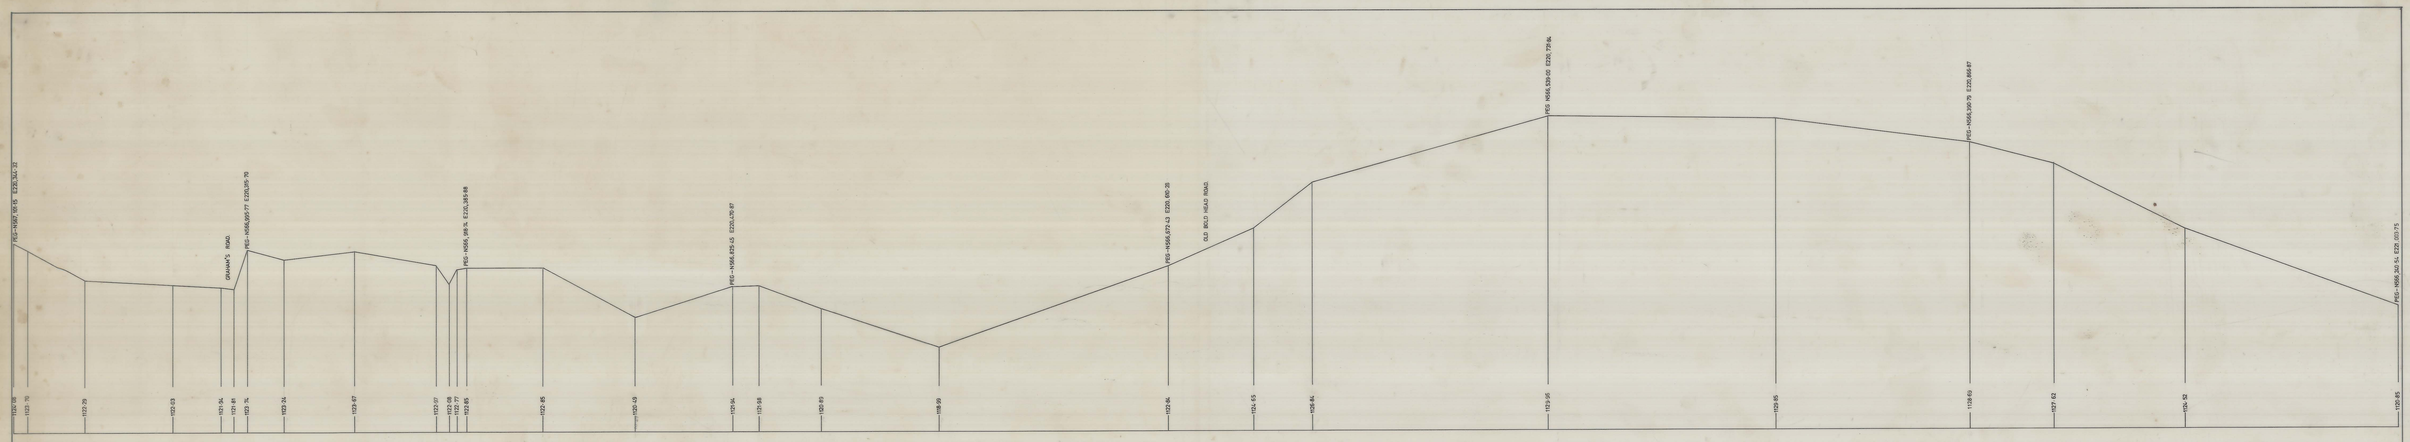

LONG SECTION 1

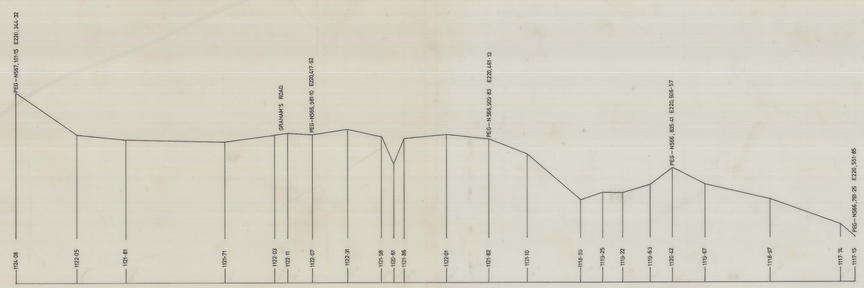

LONG SECTION 2

NOTE : THE DATUM LINE ON BOTH SECTIONS IS AT R.L. 1115·00.
HORIZONTAL SCALE - 1 : 1000 VERTICAL SCALE - 1 : 100
BOTH SECTIONS BEGIN AT THE SAME POINT. THIS POINT IS THE LOWEST POINT ON THE DAM WALL.
TOTAL LENGTH OF SECTION 1 IS 1132^{m}
TOTAL LENGTH OF SECTION 2 IS 399^{m}

DATE	5 : 2 : 75
SURVEYED	
DRAWN	
TRACED	
CHECKED	

KING ISLAND SCHEELITE LTD.

Scale Hor: 1:1000 Vert: 1:100

No 1 - 5 - 98

BOLD HEAD.

LONGITUDINAL SECTIONS OF TWO PROPOSED POSITIONS FOR THE SANDFILL PLANT SURPLUS WATER PIPELINE.

0571-41128
03 8419-0001