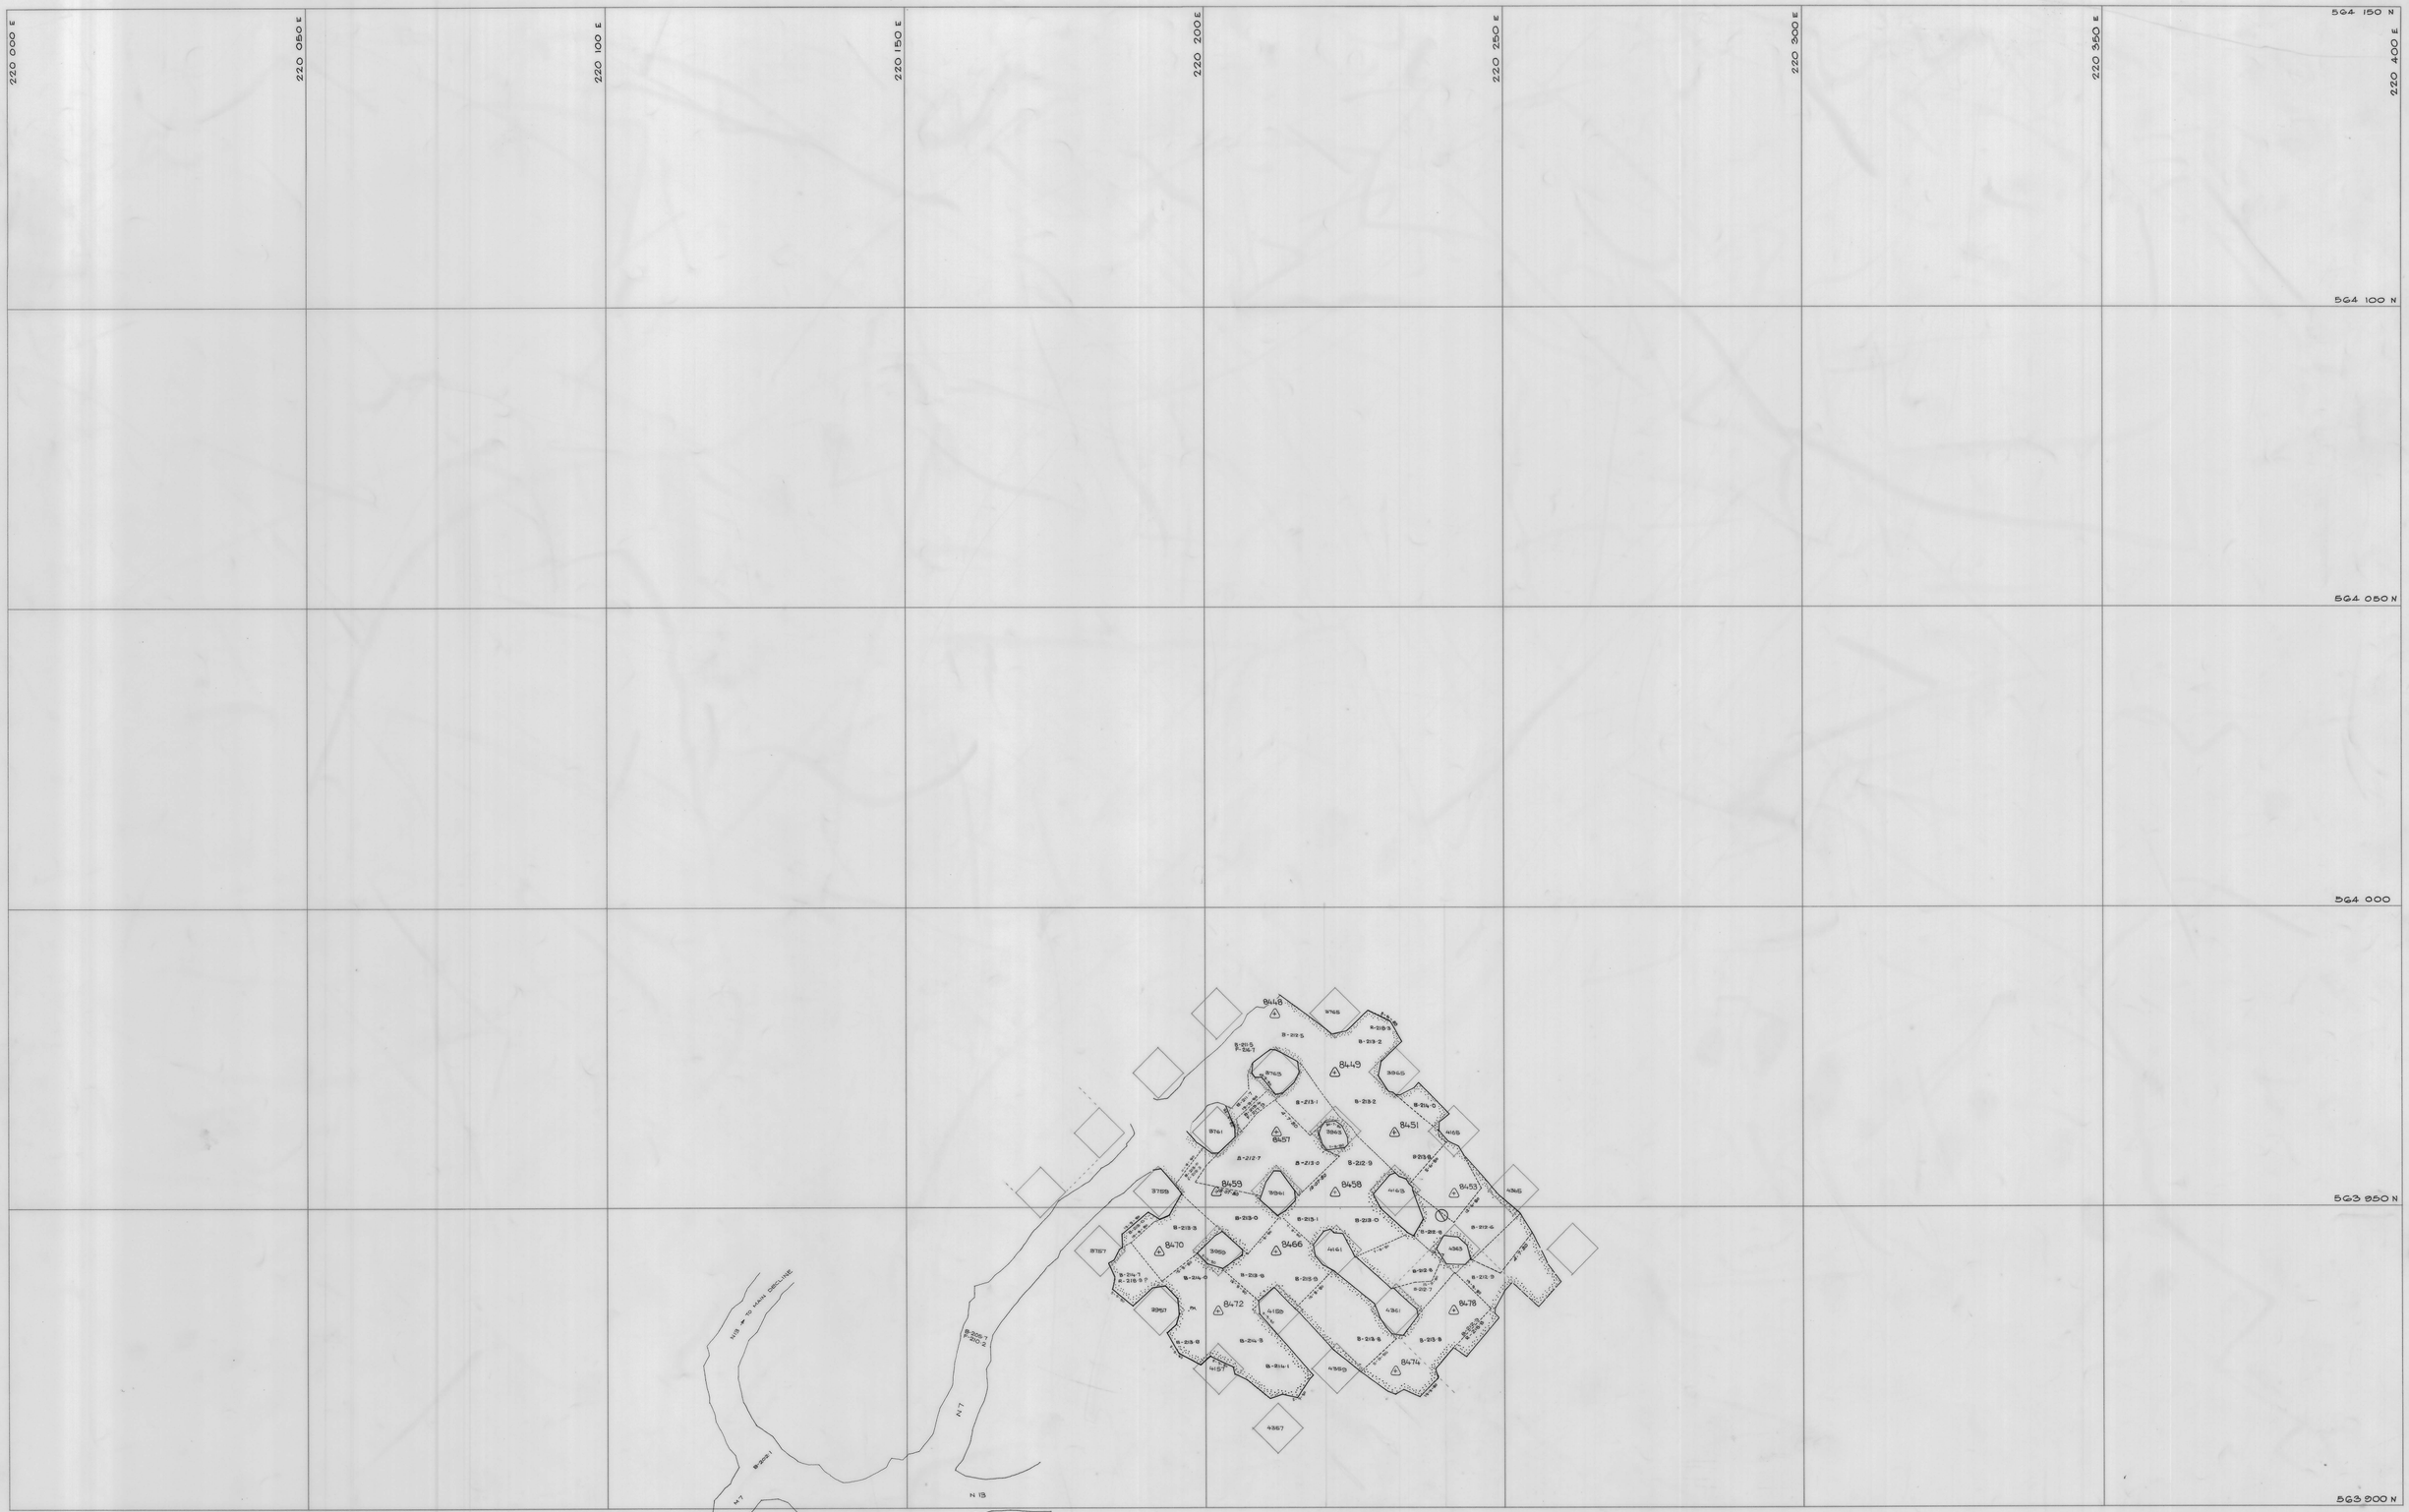

SCALE 1: 500

Lift Nº3 - Previous Design - 216 m

5 cm

north

LOCATION

DOLPHIN MINE

SUBJECT

LOWER PIT STOPE

-216·5m CONTOUR

KIS KING ISLAND SCHEELITE
A DIVISION OF MARMAN INTERNATIONAL

GRASSY KING ISLAND

PLAN NUMBER

04DM15 - 1056