5 cm

S SWAN LIFT 02

0374_4675

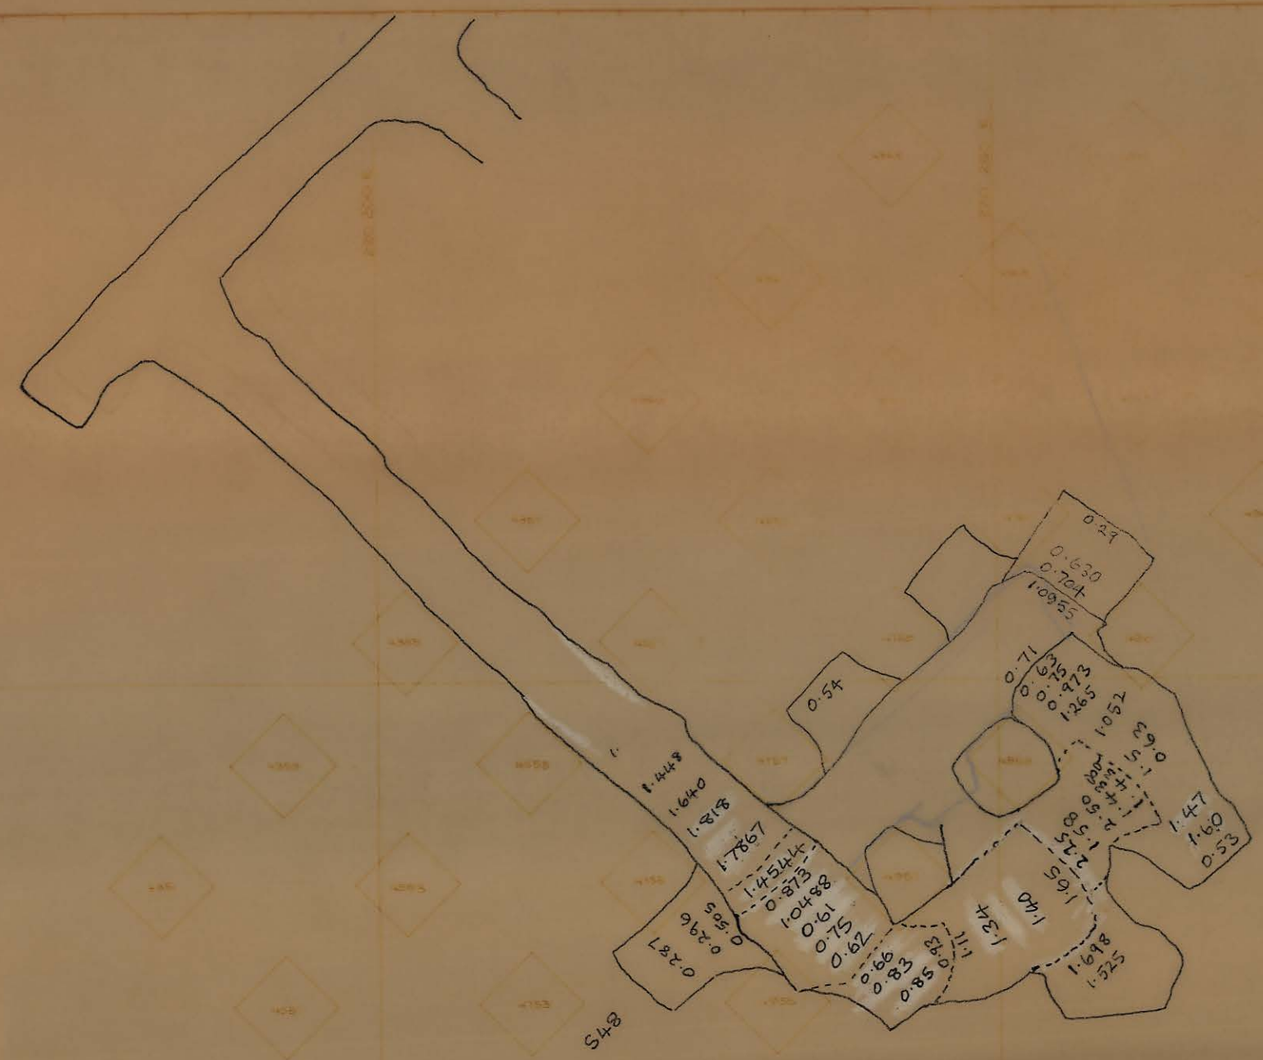

564 850 N

REF PLAN	GEOLOGY			SCALE 1:500	KIS KING ISLAND SCHEELITE
Rock - 262.5 Floor - 265.5	SURVEY				LOWER CENTRAL & SWAN (SOUTHERN) STOPES
	PLANNING				LIFT 02
	ROCK MEC				DRAWING NUMBER
	GRADE CON				
	DRAFTING				
	TSS				