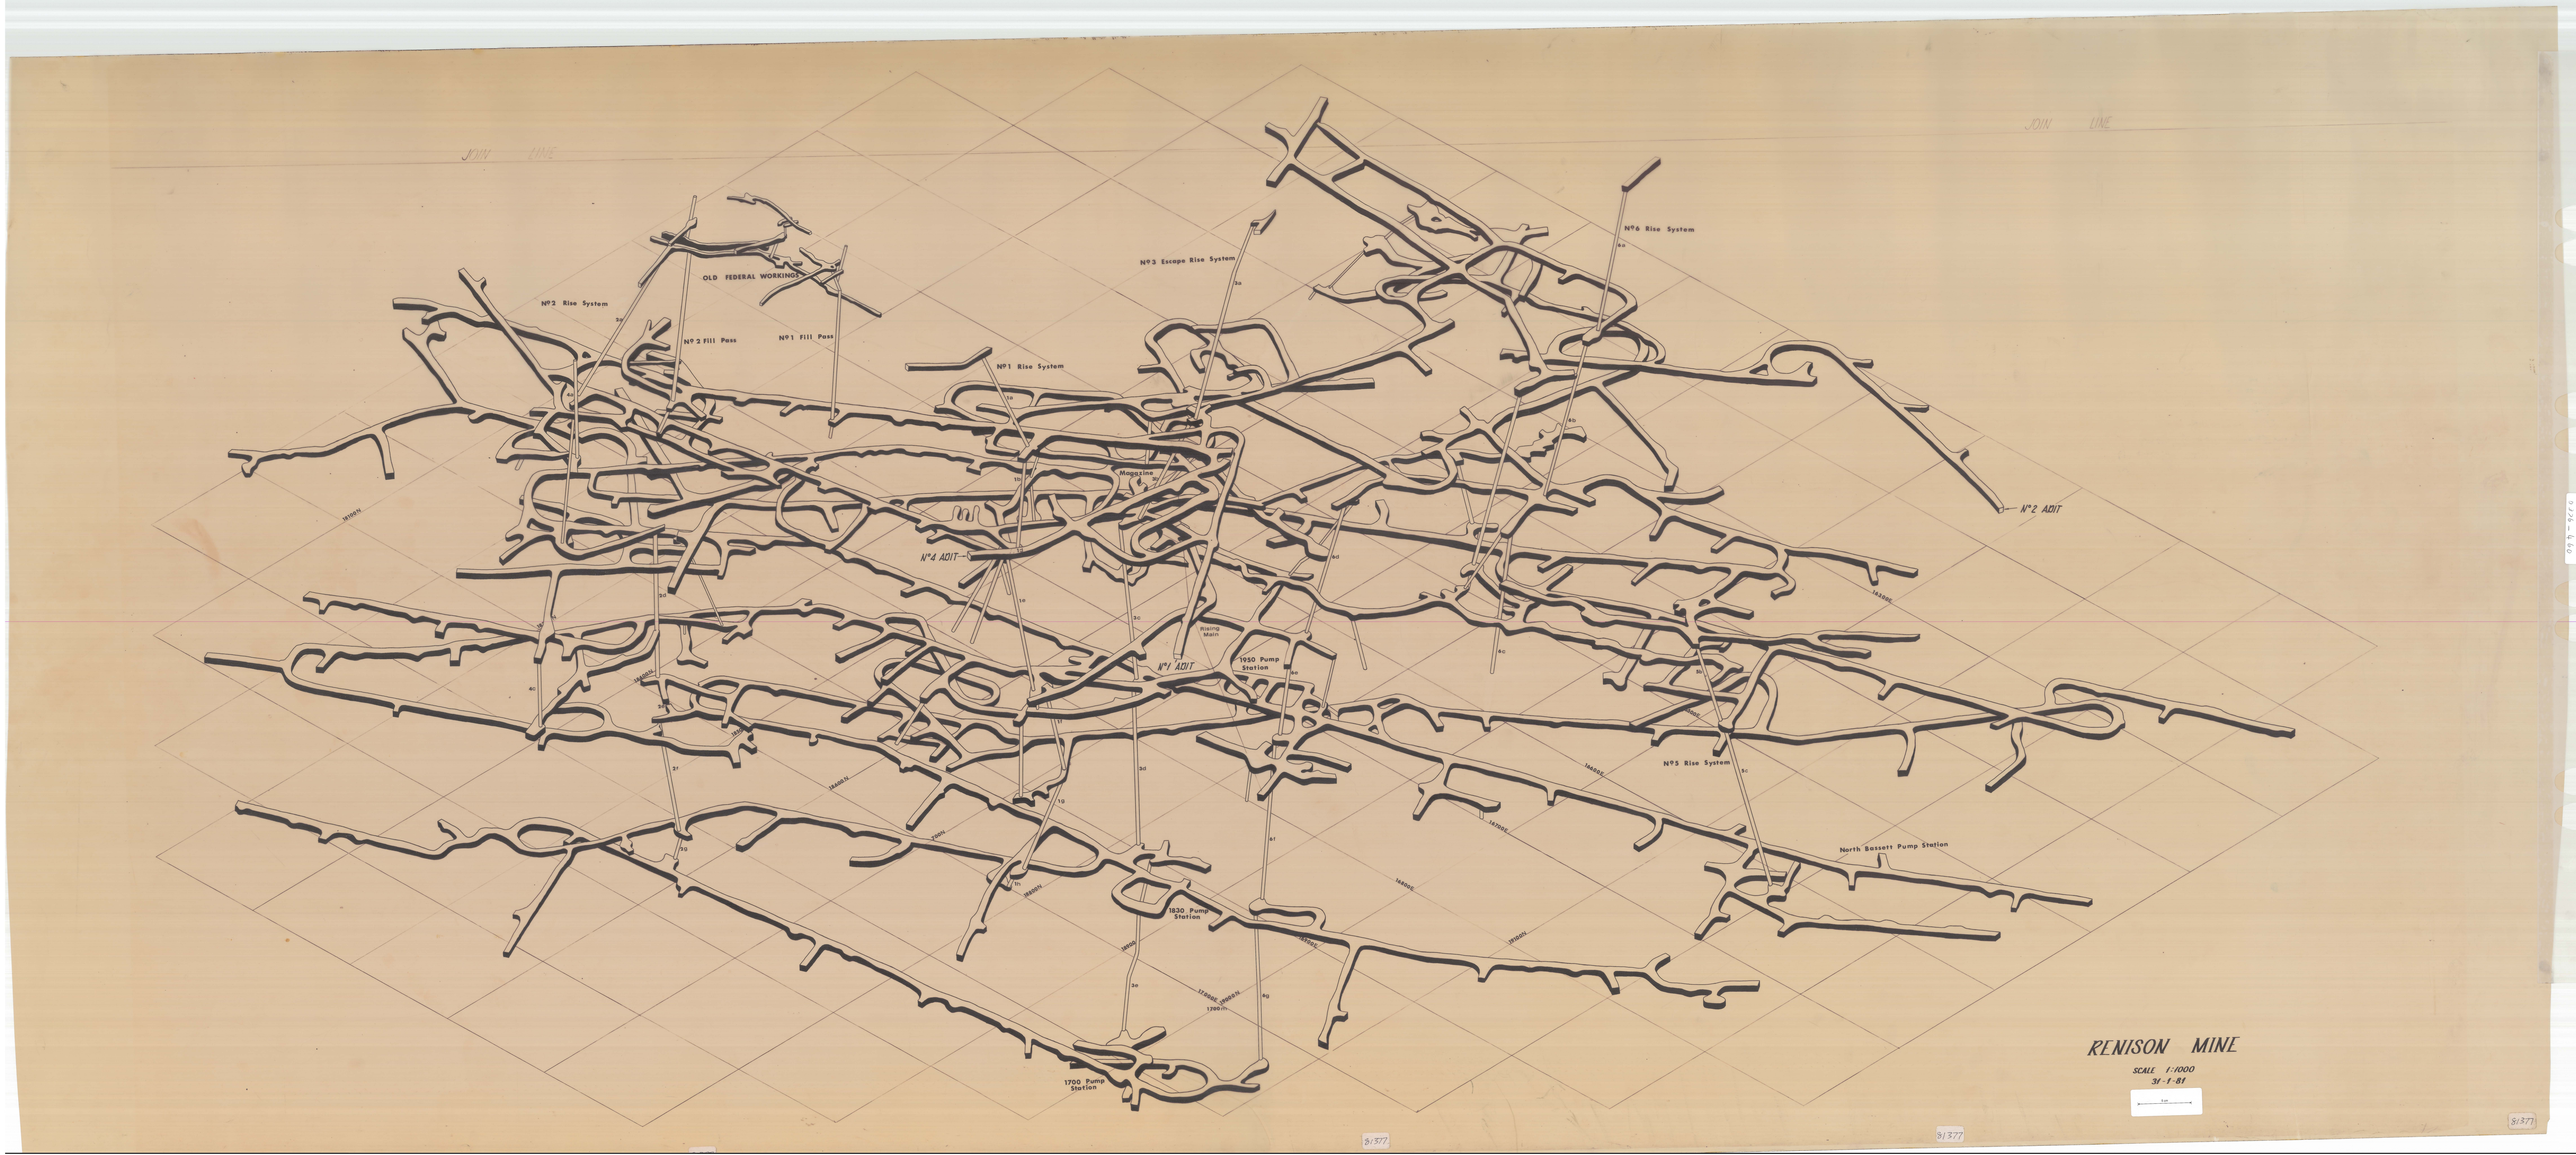
JOIN LINE
JOIN LINE
OLD FEDERAL WORKINGS
Nº2 Rise System
Nº2 Fill Pass
Nº1 Fill Pass
Nº1 Rise System
Nº3 Escape Rise System
Nº6 Rise System
Magazine
Nº4 ADIT
Nº1 ADIT
Nº2 ADIT
1950 Pump Station
1830 Pump Station
1700 Pump Station
Nº5 Rise System
North Bassett Pump Station
RENISON MINE
SCALE 1:1000
31-1-81