0381-014

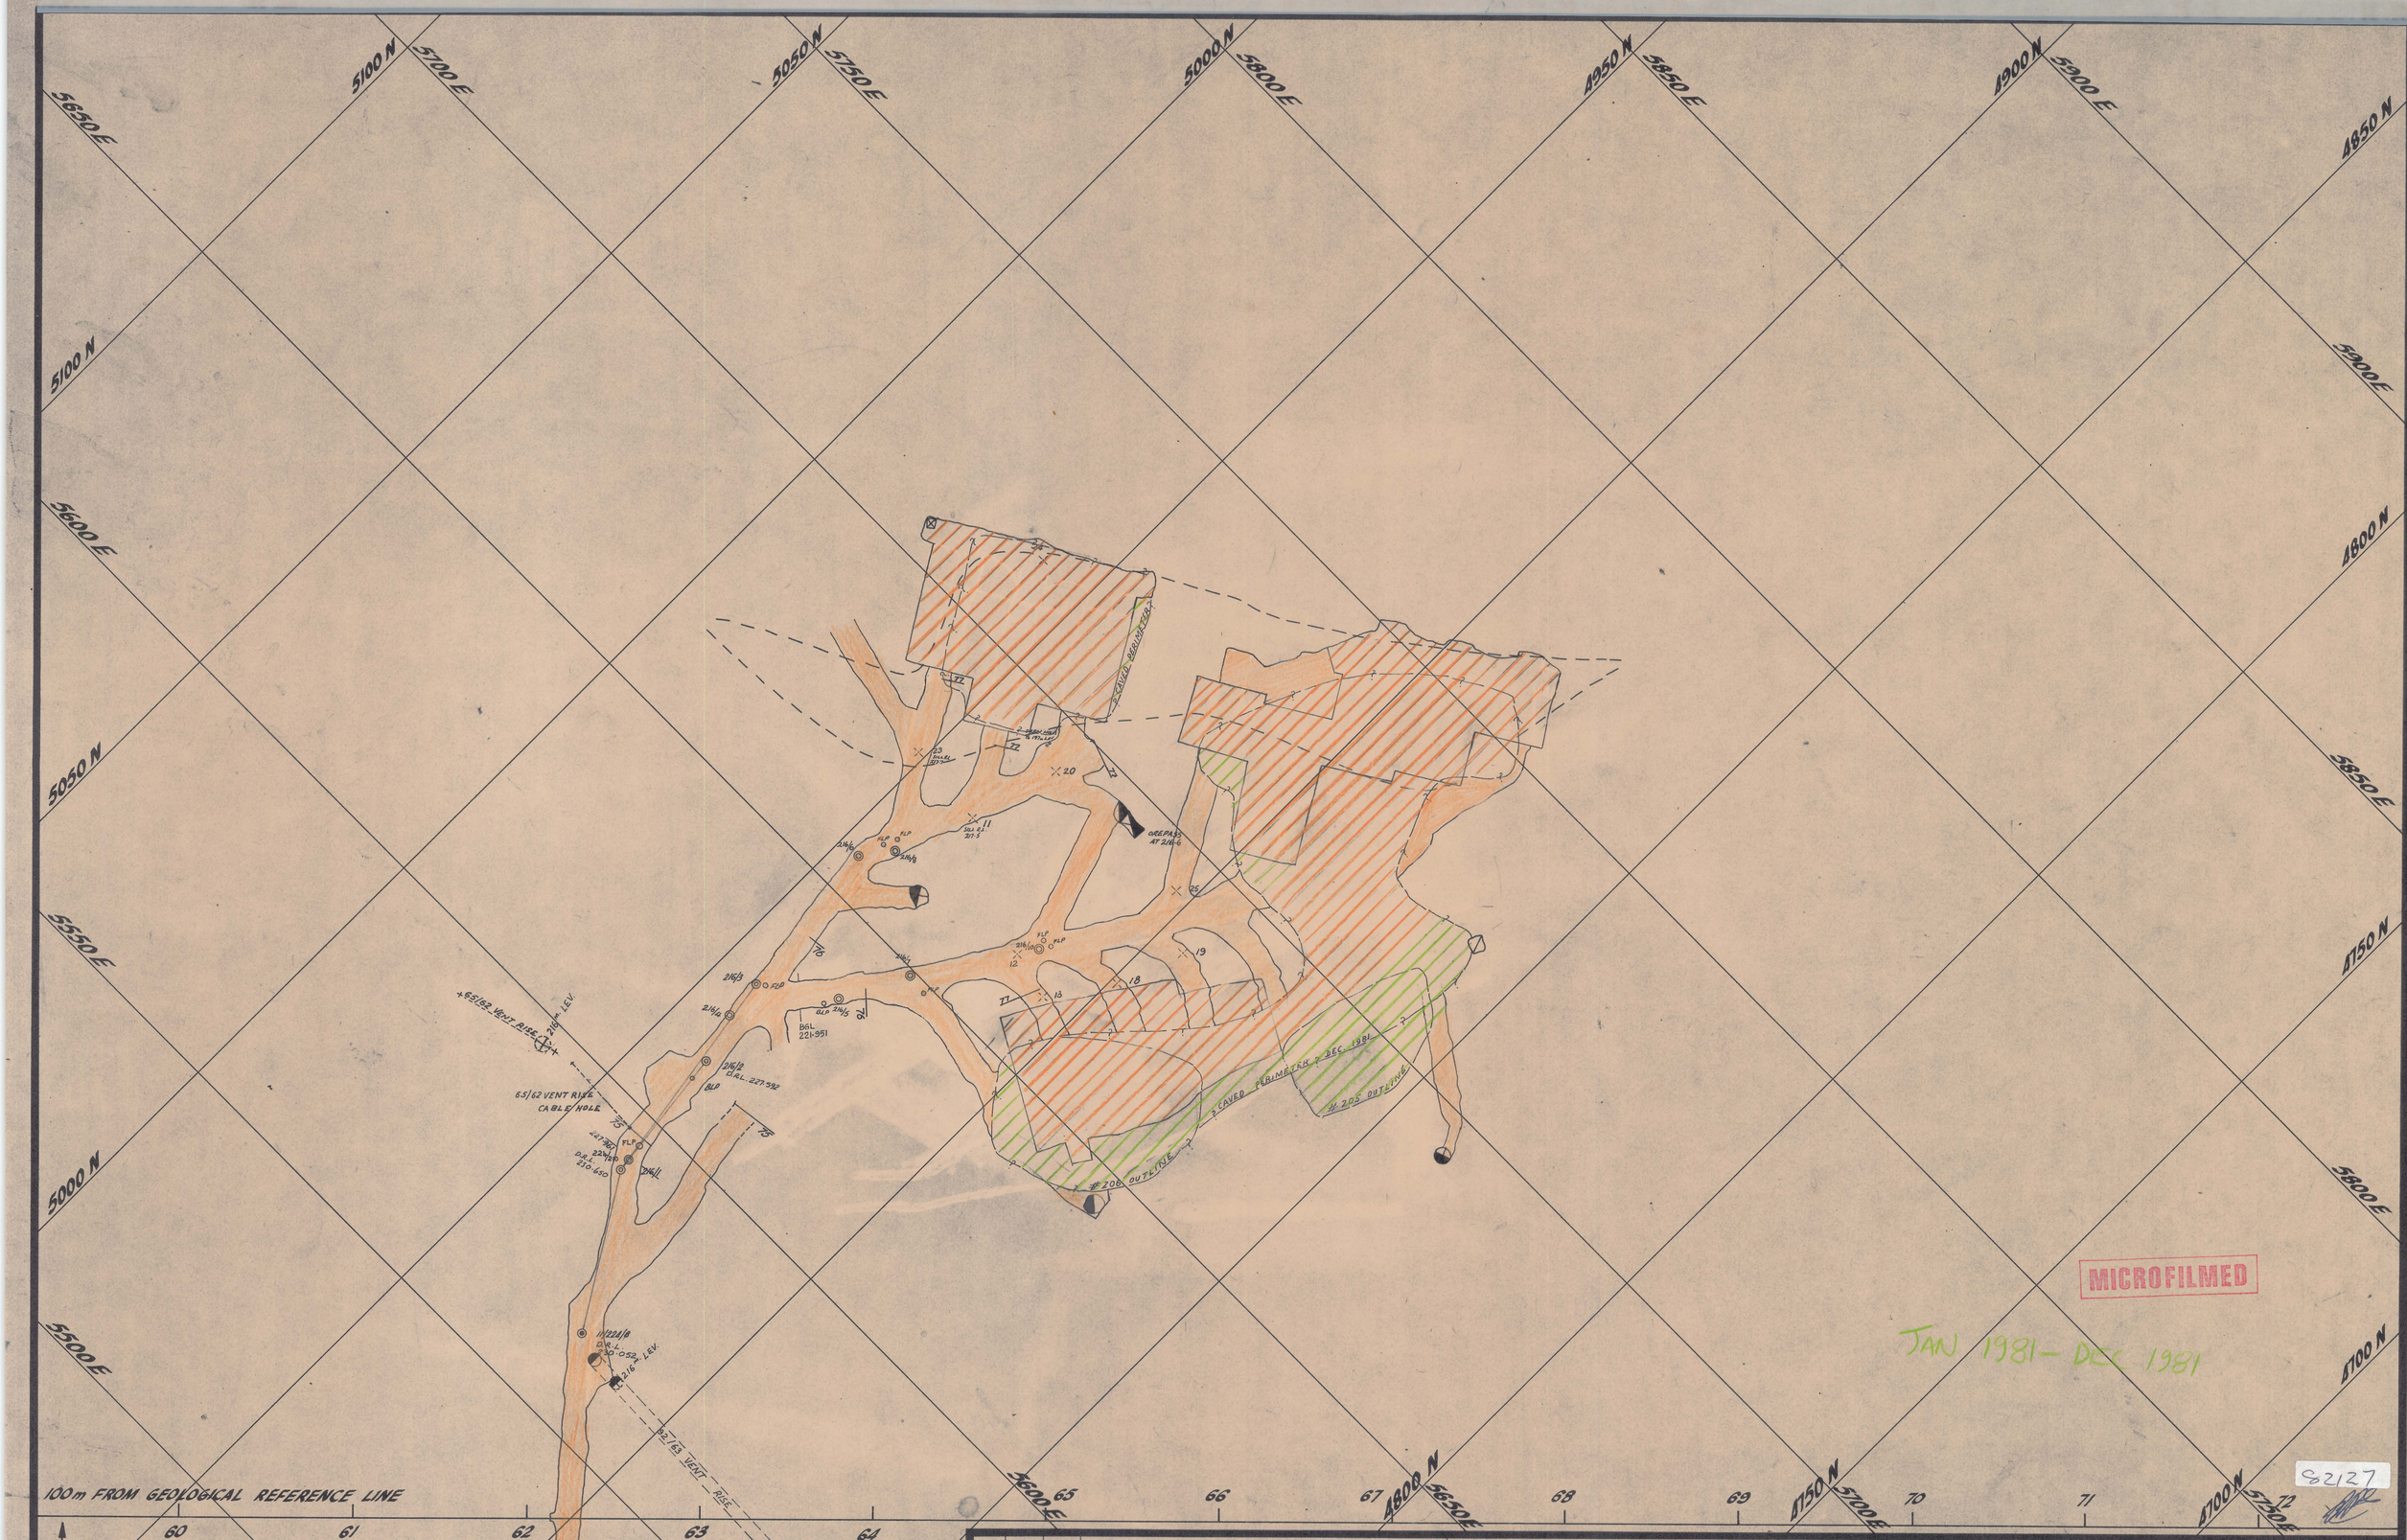


| Nº | DATE | APPD | AMENDMENT |
|---|---|---|---|
| 1. | 21-3-76 | | RETURN AIRWAY AMENDED PA3-255 |
| 2 | 2-12-76 | | 216 EXTRACTION LEVEL ADDED PA3-355 |

MOUNT LYELL M. & R. CO. LTD.
MINE DEPARTMENT

SCALE: 1:500
DATE: 17-3-'76

P.L.M. – 216 m LEVEL
A LENS & INTERMEDIATE LENS

| | | |
|---|---|---|
| SURVEYED: | APPROVED | DRAWING Nº |
| DESIGNED: | U/G MGR: | AI–216 |
| DRAWN: | C/M ENG: | |
| TRACED: | C/SURVR: | SHEET Nº |
| CHECKED: | C/GEOL: | |
| CHECKED: | MINE SUPT: | INDEXED: |
| | | DRAWER Nº |