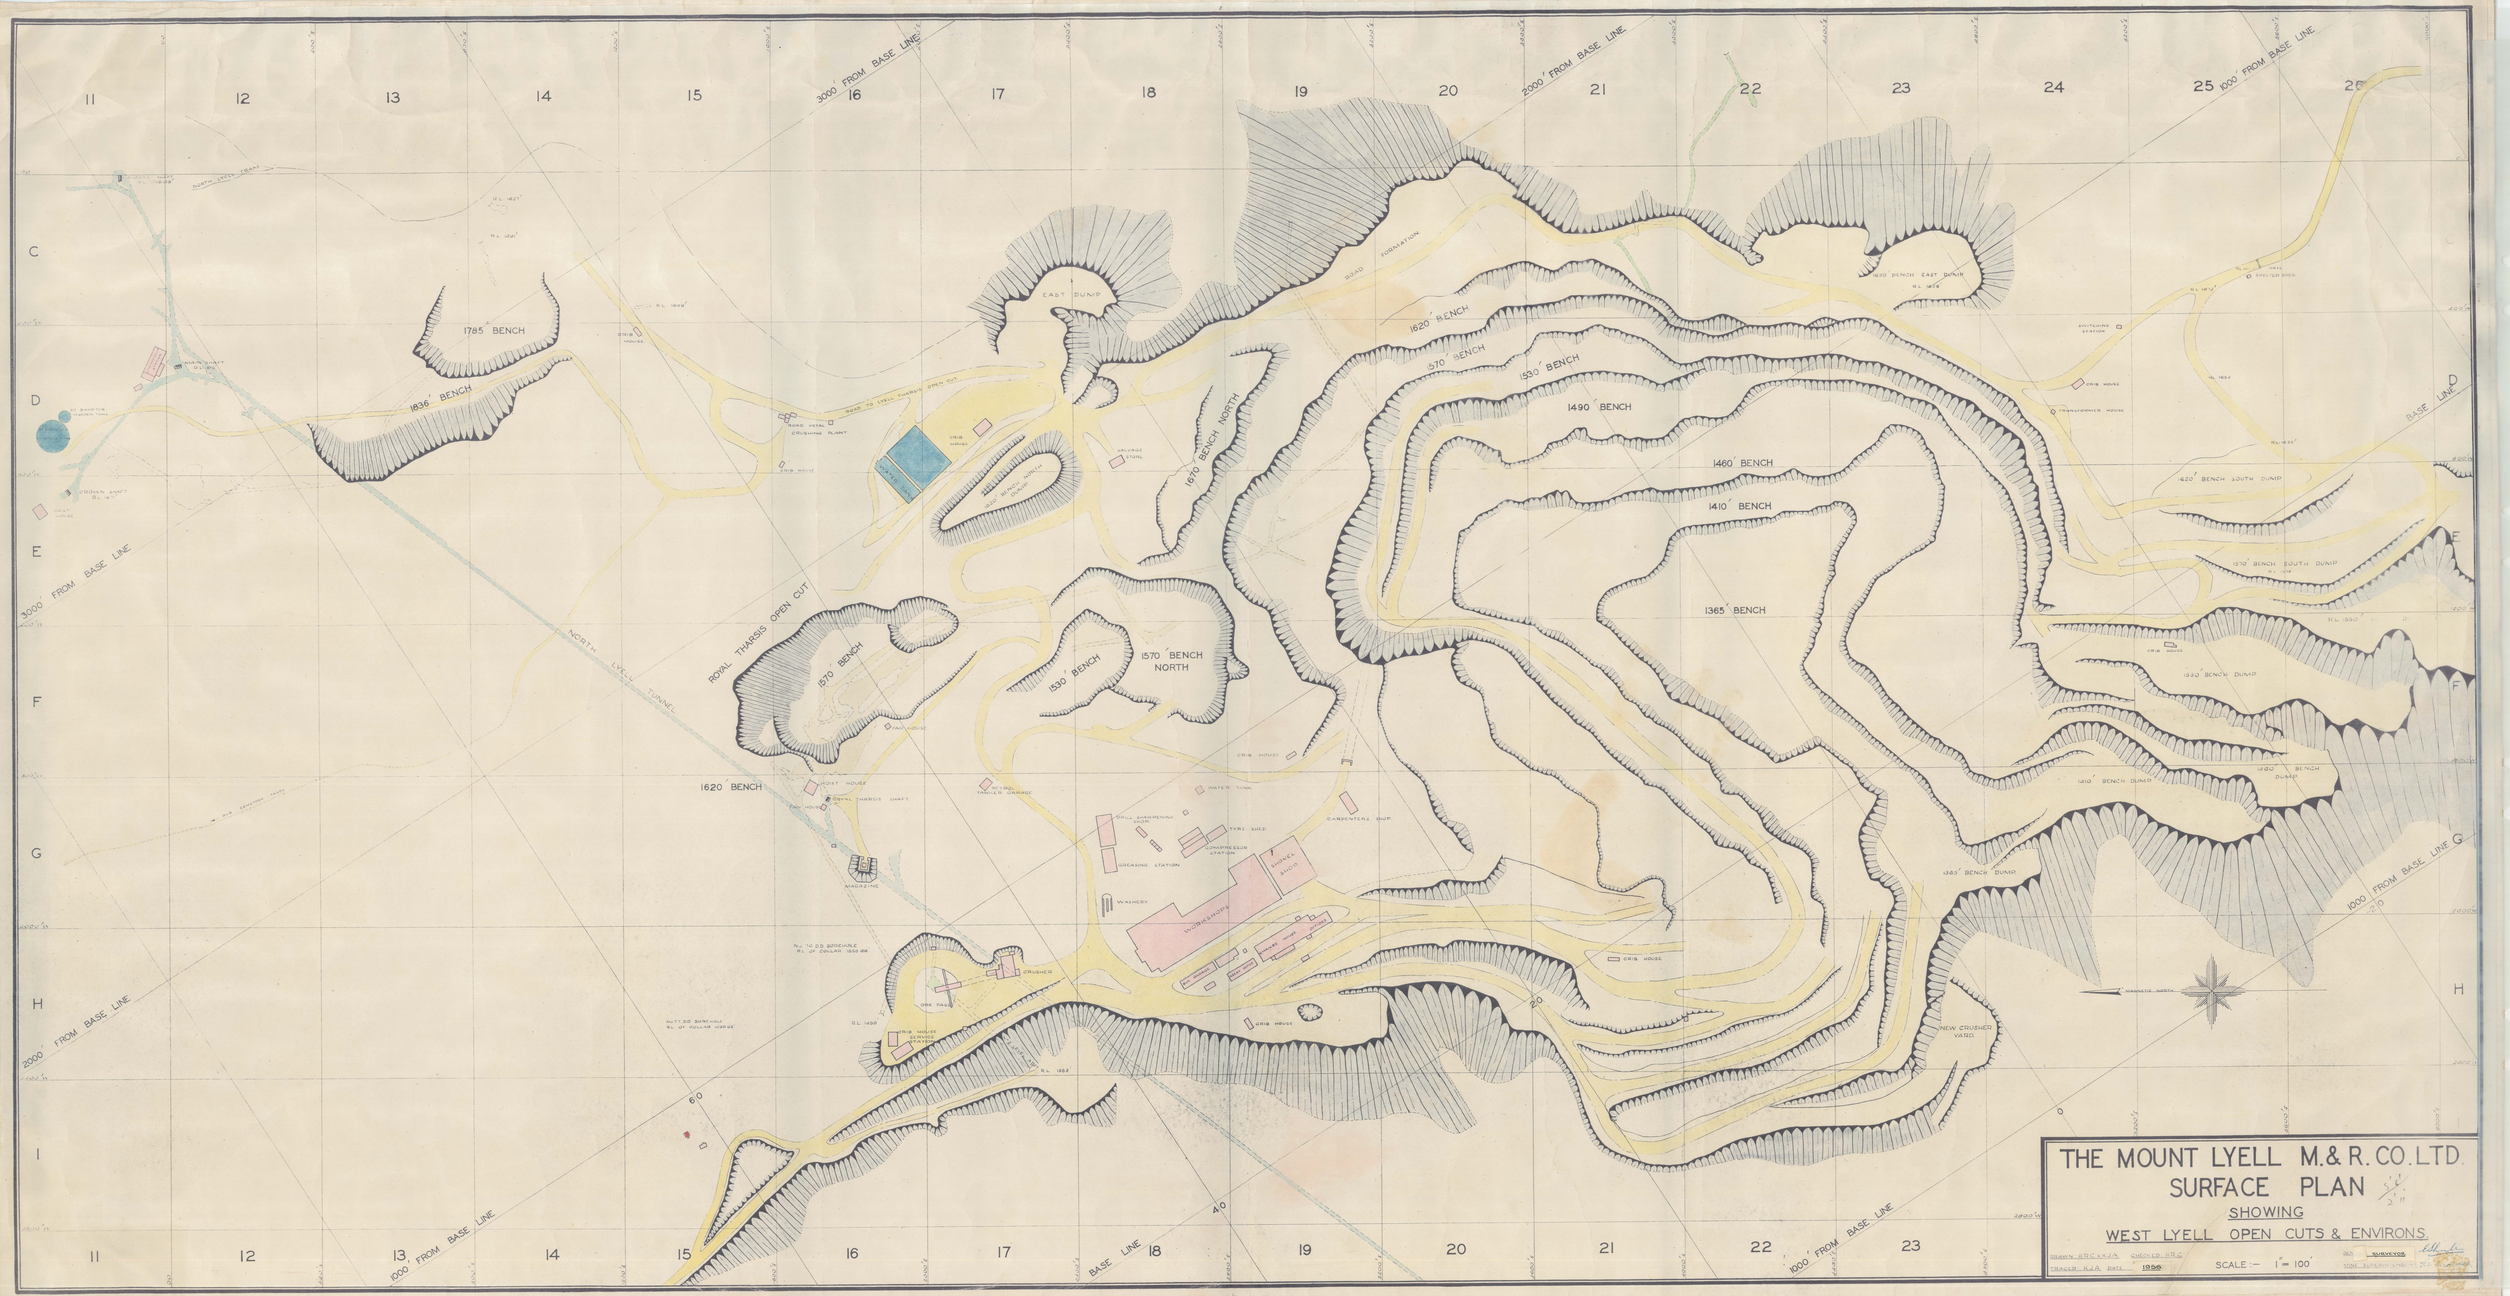
THE MOUNT LYELL M.& R. CO. LTD.
SURFACE PLAN
SHOWING
WEST LYELL OPEN CUTS & ENVIRONS.
SCALE :- 1" = 100'
1785' BENCH
1836' BENCH
1620' BENCH
1570' BENCH
1530' BENCH
1570' BENCH NORTH
1670' BENCH NORTH
EAST DUMP
ROYAL THARSIS OPEN CUT
NORTH LYELL TUNNEL
1620' BENCH
570' BENCH
1530' BENCH
1490' BENCH
1460' BENCH
1410' BENCH
1365' BENCH
1620' BENCH EAST DUMP
1620' BENCH SOUTH DUMP
1570' BENCH SOUTH DUMP
1530' BENCH DUMP
1480' BENCH DUMP
1410' BENCH DUMP
1385' BENCH DUMP
NEW CRUSHER YARD
CRUSHER
ORE PASS
CRIB HOUSE
3000' FROM BASE LINE
2000' FROM BASE LINE
1000' FROM BASE LINE
BASE LINE
11
12
13
14
15
16
17
18
19
20
21
22
23
24
25
26
C
D
E
F
G
H
I