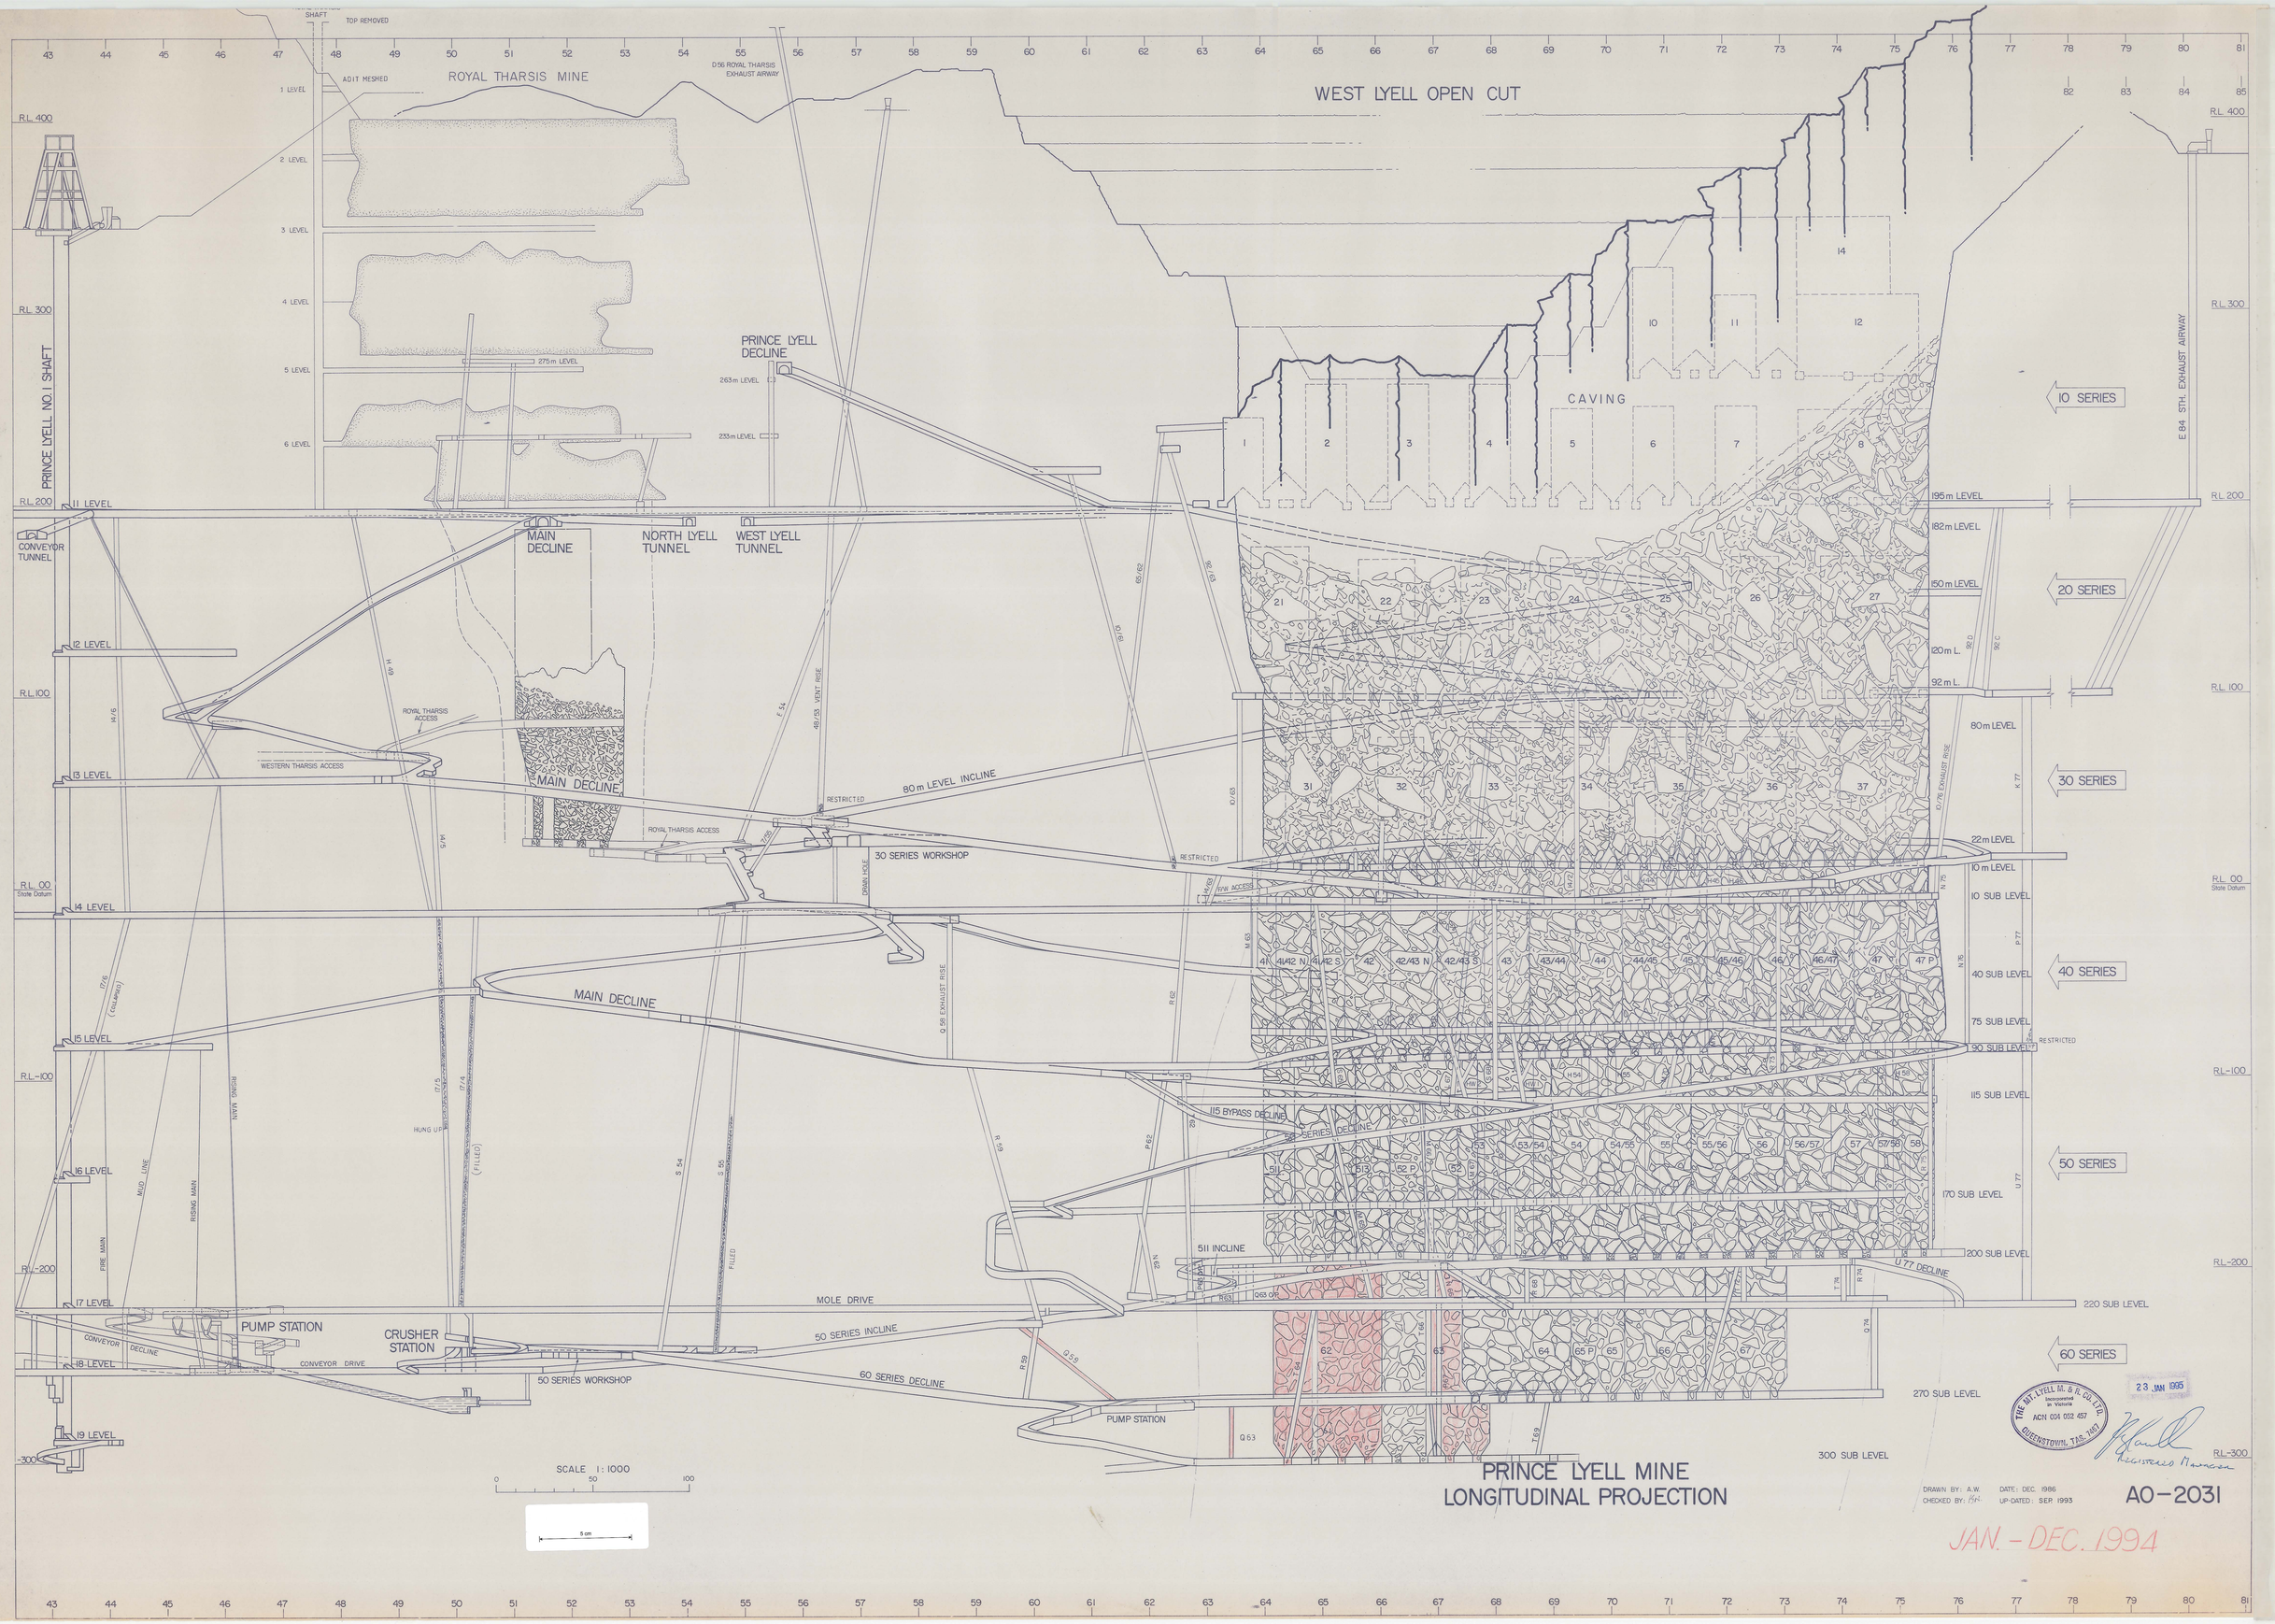
ROYAL THARSIS MINE
WEST LYELL OPEN CUT
PRINCE LYELL NO. I SHAFT
TOP REMOVED
ADIT MESHED
D56 ROYAL THARSIS EXHAUST AIRWAY
PRINCE LYELL DECLINE
CAVING
10 SERIES
20 SERIES
30 SERIES
40 SERIES
50 SERIES
60 SERIES
E 84 5TH. EXHAUST AIRWAY
CONVEYOR TUNNEL
MAIN DECLINE
NORTH LYELL TUNNEL
WEST LYELL TUNNEL
80 m LEVEL INCLINE
30 SERIES WORKSHOP
115 BYPASS DECLINE
511 INCLINE
U 77 DECLINE
MOLE DRIVE
50 SERIES INCLINE
60 SERIES DECLINE
50 SERIES WORKSHOP
PUMP STATION
CRUSHER STATION
CONVEYOR DECLINE
CONVEYOR DRIVE
SCALE 1:1000
PRINCE LYELL MINE
LONGITUDINAL PROJECTION
DRAWN BY: A.W.
CHECKED BY:
DATE: DEC. 1986
UP-DATED: SEP. 1993
AO-2031
JAN.-DEC. 1994
THE MT. LYELL M. & R. CO. LTD.
Incorporated in Victoria
ACN 004 052 457
QUEENSTOWN, TAS. 7467
23 JAN 1995
Registered Manager