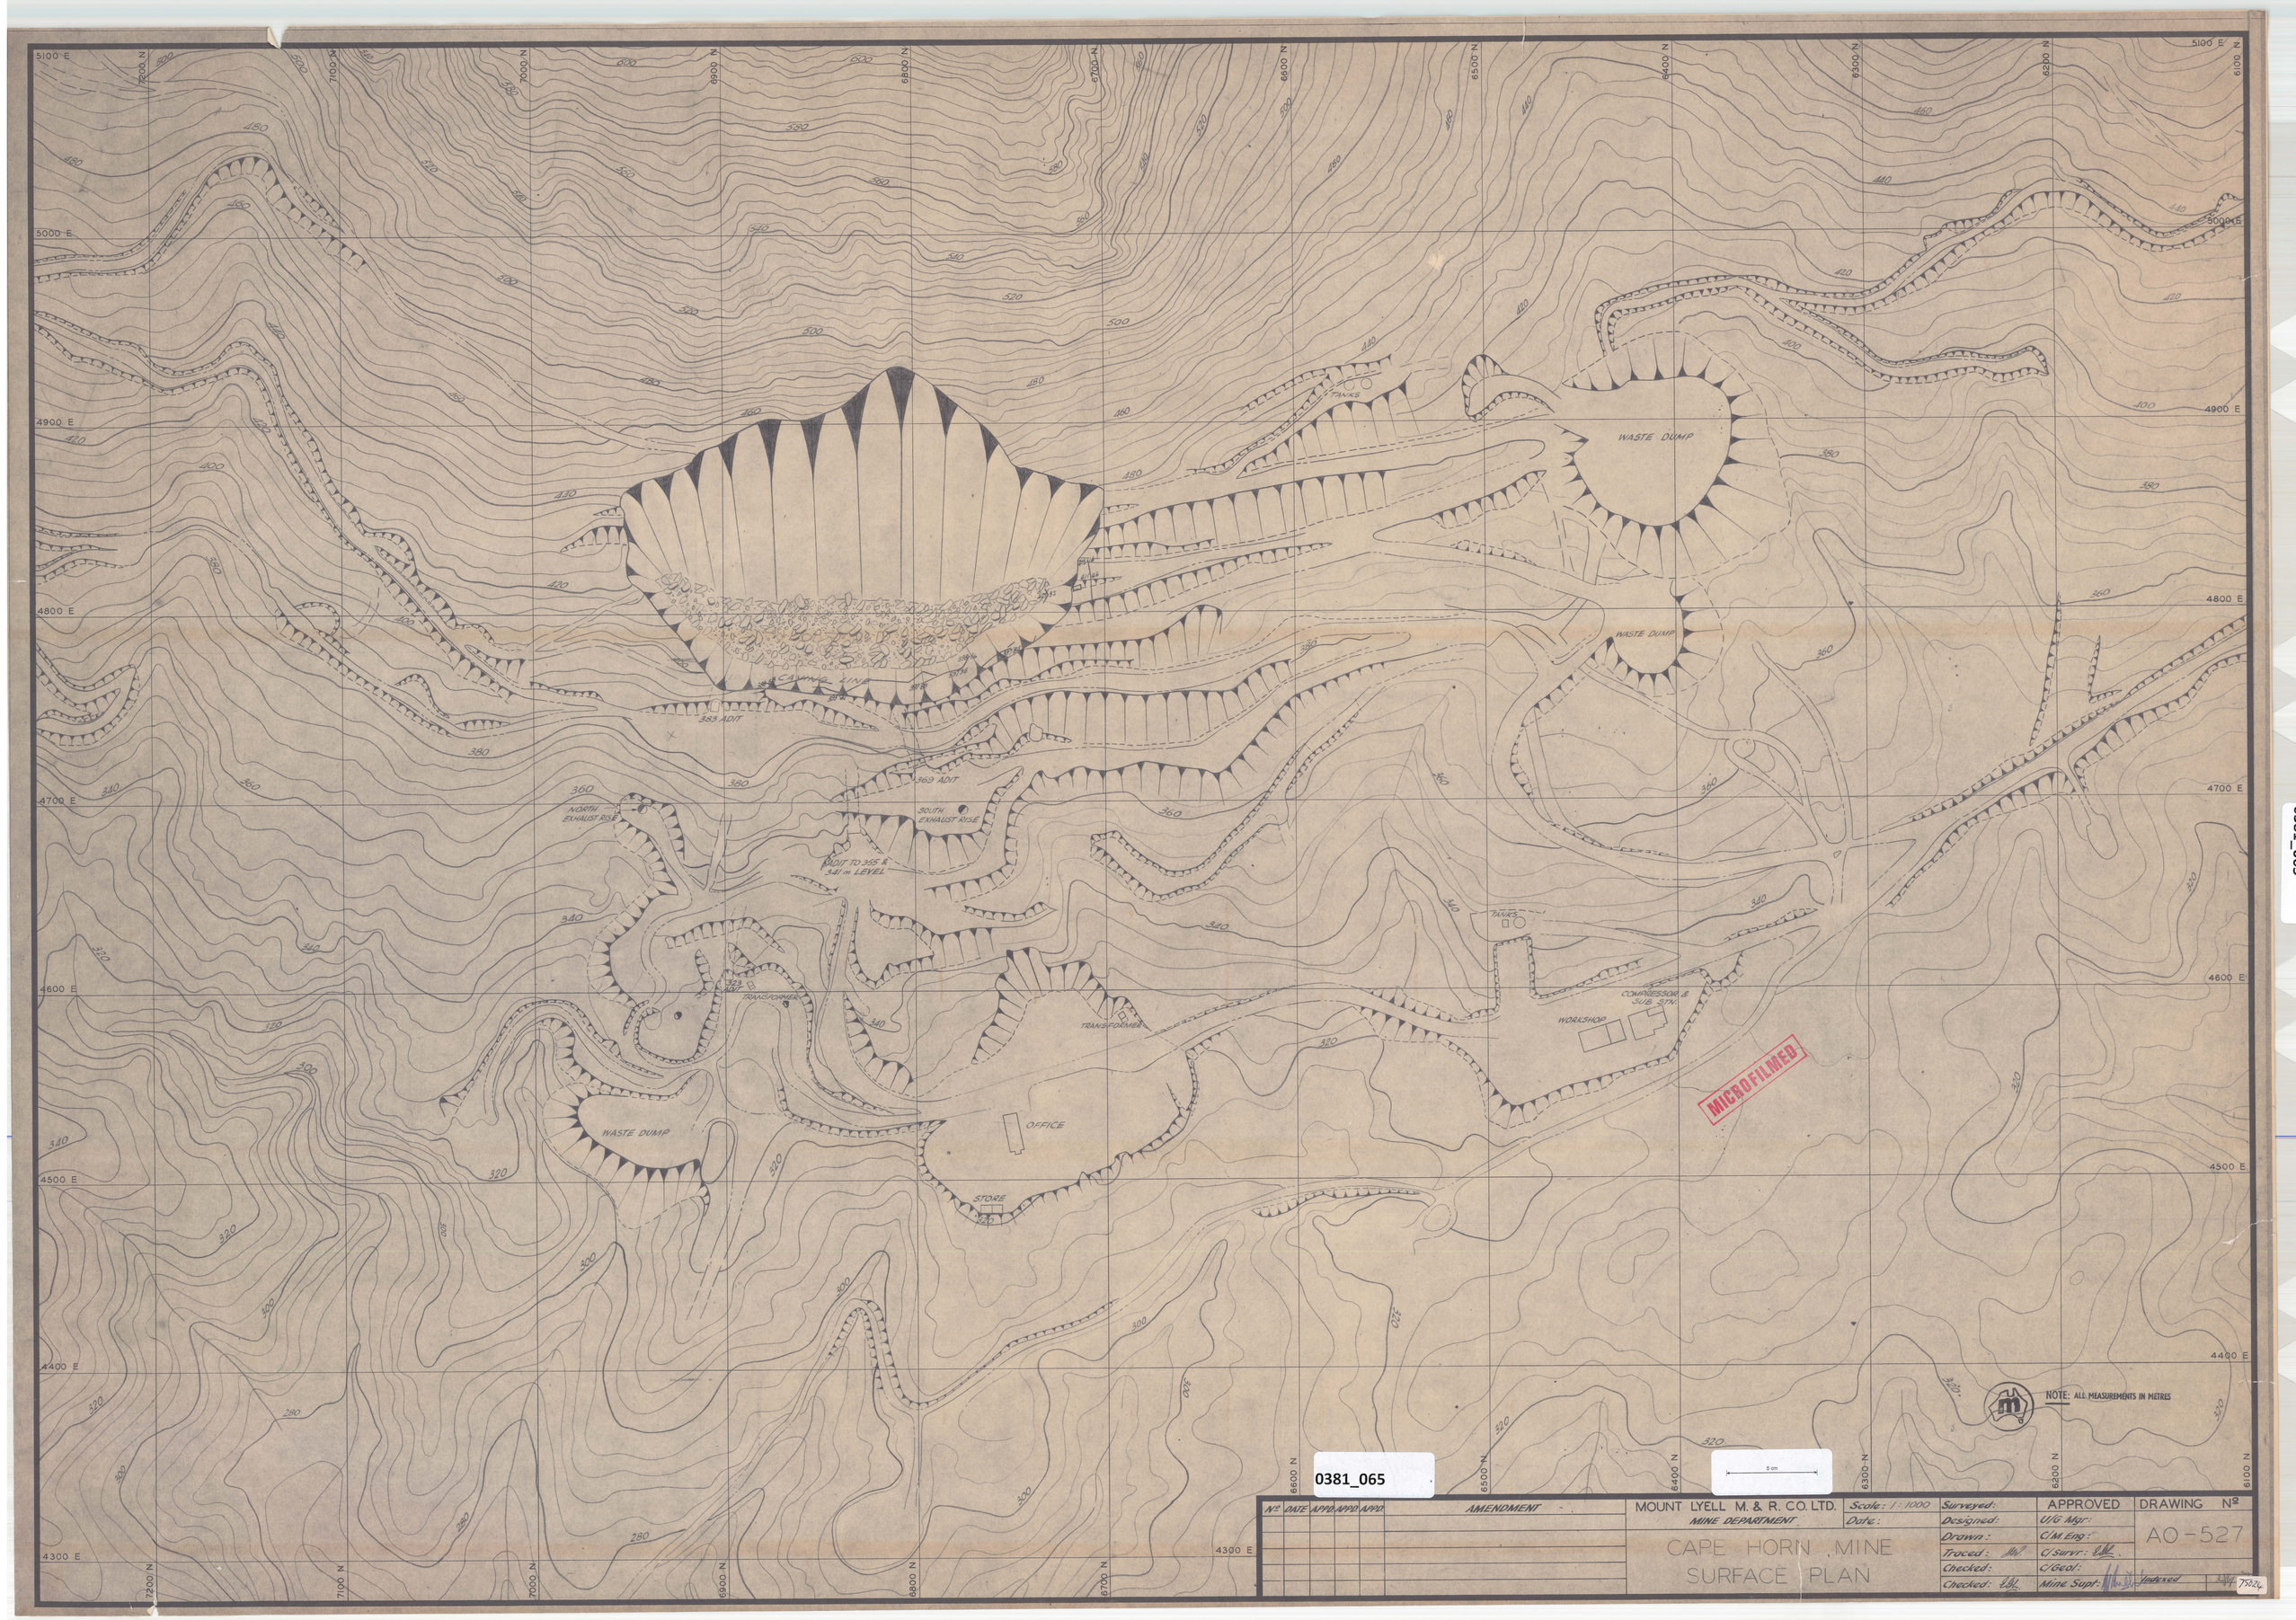
WASTE DUMP
TANKS
WASTE DUMP
WASTE DUMP
383 ADIT
363 ADIT
NORTH EXHAUST RISE
SOUTH EXHAUST RISE
ADIT TO 355 & 341 m LEVEL
TANKS
TRANSFORMER
TRANSFORMER
COMPRESSOR & SUB STN.
WORKSHOP
OFFICE
STORE
WASTE DUMP
MICROFILMED
NOTE: ALL MEASUREMENTS IN METRES
5 cm
0381_065
MOUNT LYELL M. & R. CO. LTD.
MINE DEPARTMENT
CAPE HORN MINE
SURFACE PLAN
Scale: 1:1000
Date:
Surveyed:
Designed:
Drawn:
Traced:
Checked:
Checked:
APPROVED
U/G Mgr:
C/M Eng:
C/Survr:
C/Geol:
Mine Supt:
DRAWING No
AO-527
No DATE APPD APPD APPD AMENDMENT

0381_065