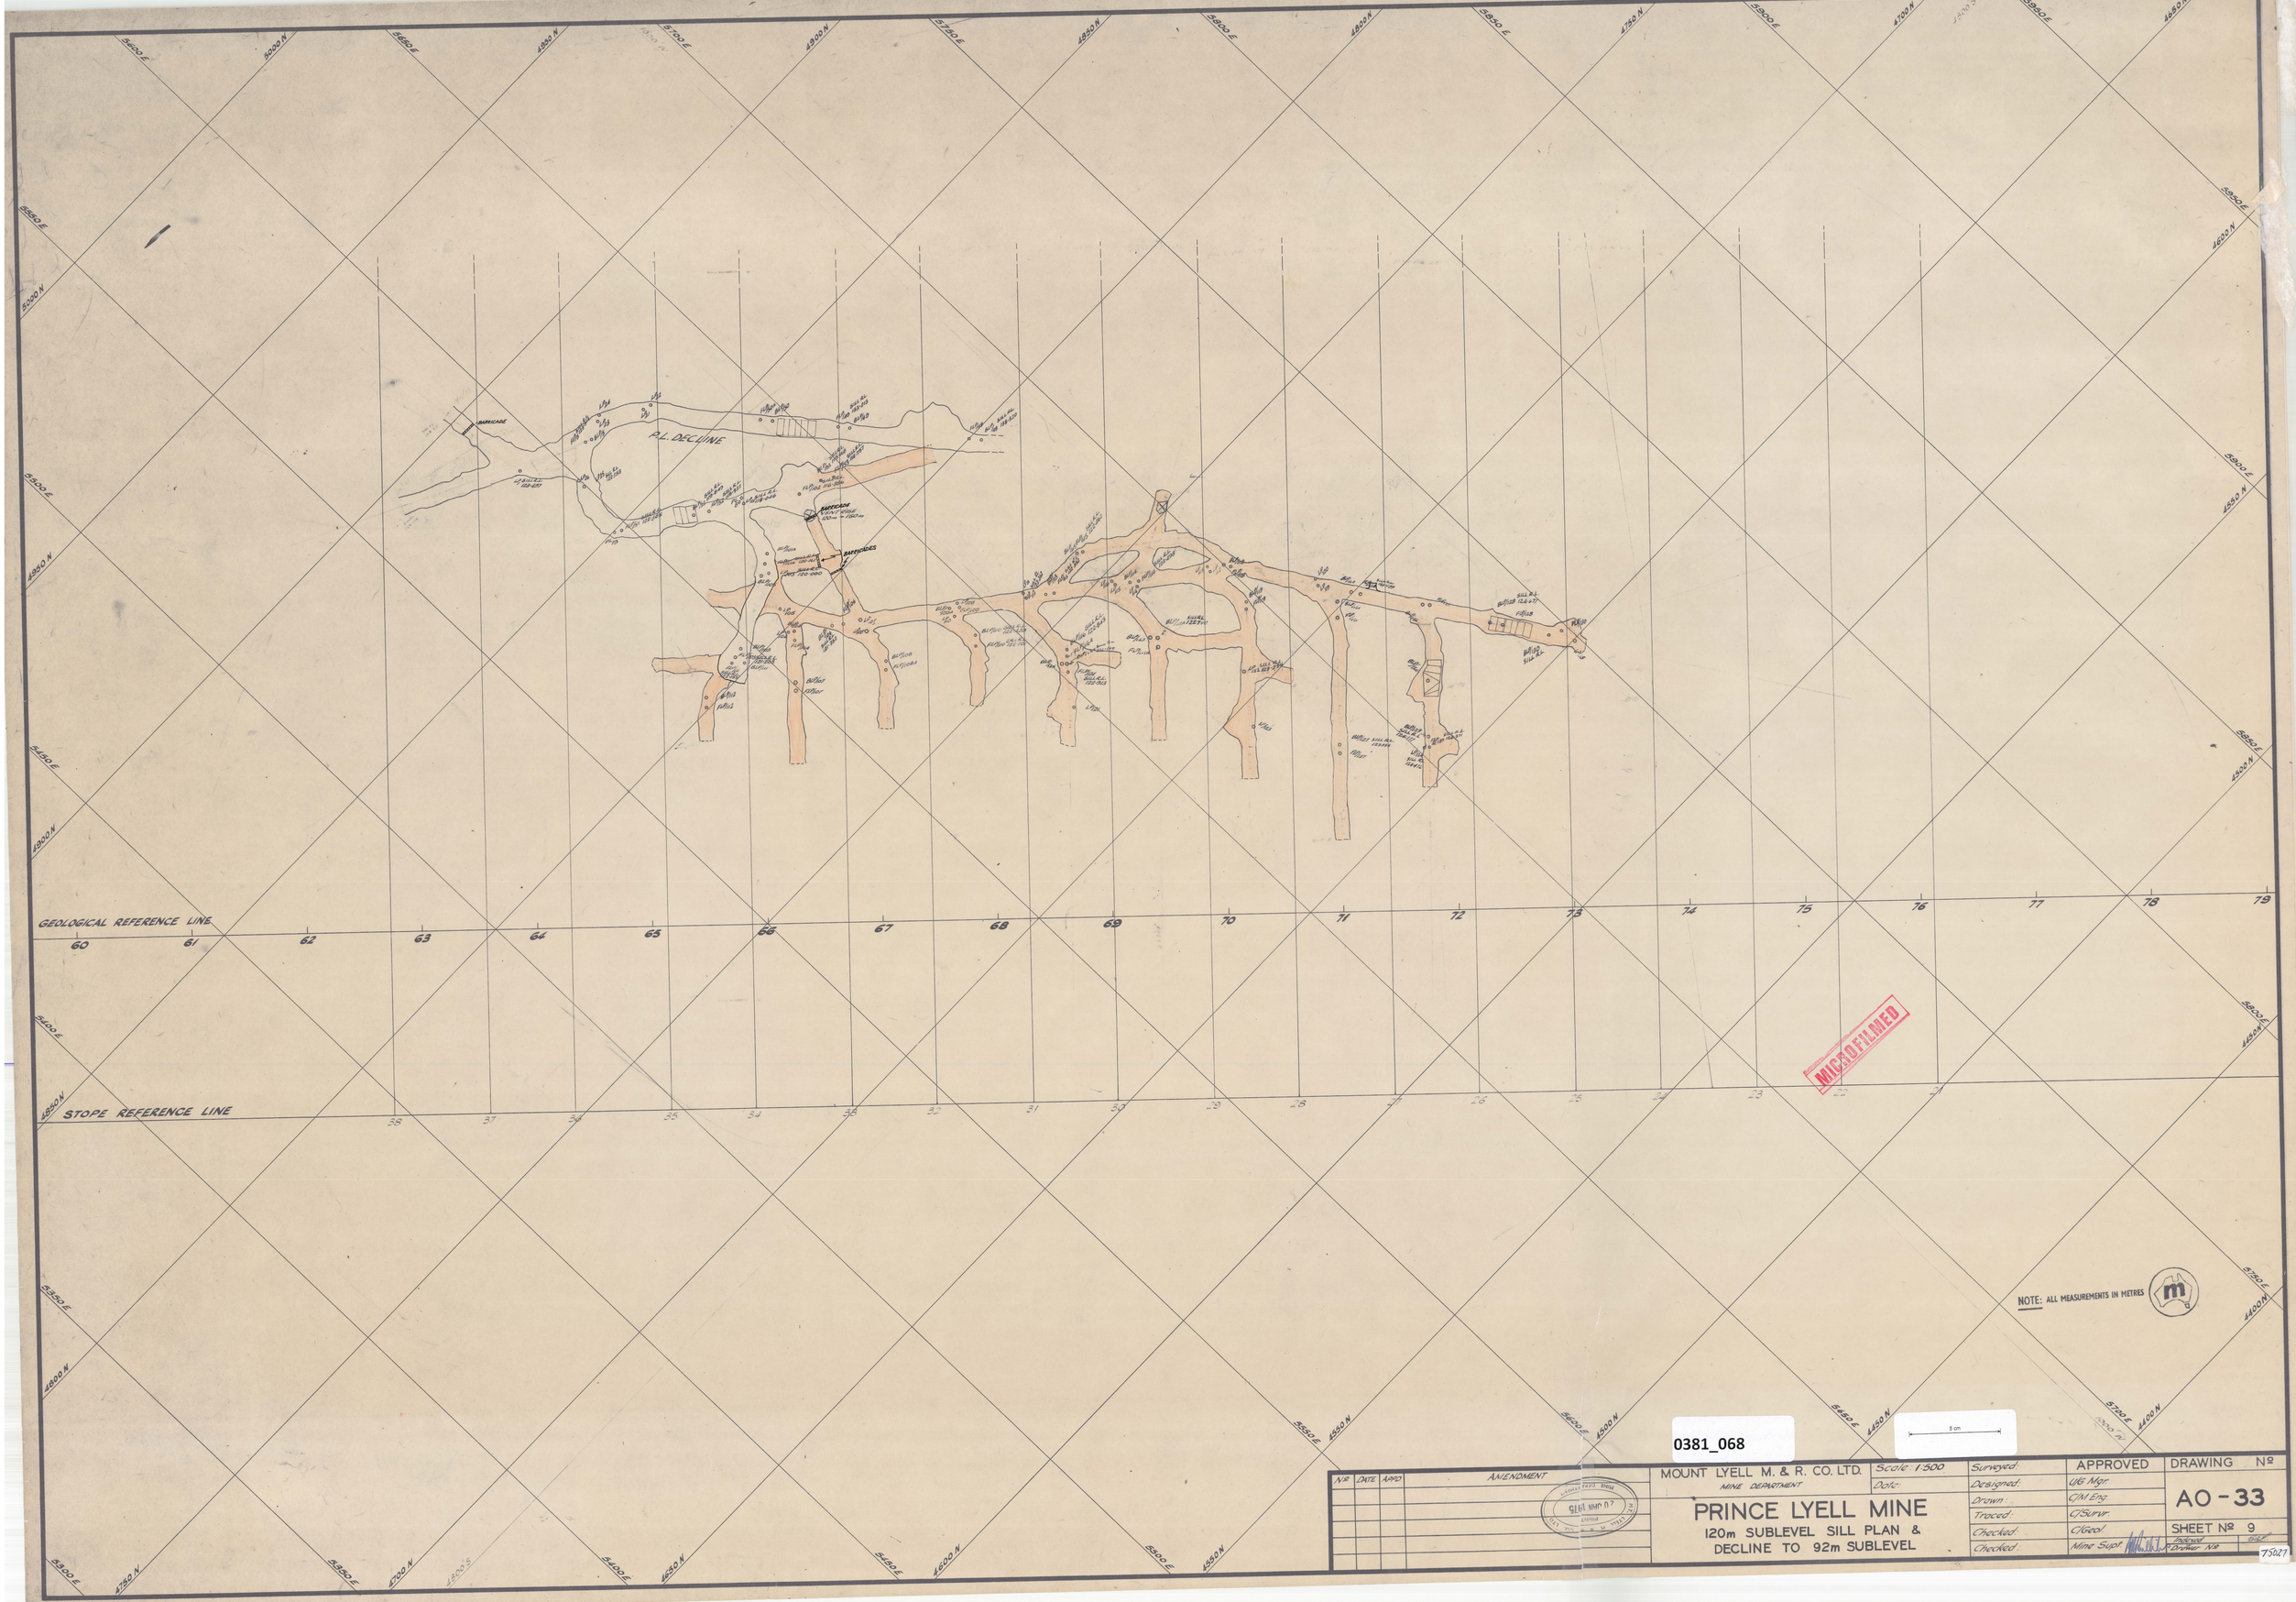
BARRICADE
P.L. DECLINE
BARRICADE
BARRICADES
GEOLOGICAL REFERENCE LINE
STOPE REFERENCE LINE
NOTE: ALL MEASUREMENTS IN METRES
MICROFILMED
0381_068
MOUNT LYELL M. & R. CO. LTD.
MINE DEPARTMENT
PRINCE LYELL MINE
120m SUBLEVEL SILL PLAN &
DECLINE TO 92m SUBLEVEL
Scale: 1:500
Date:
Surveyed:
Designed:
Drawn:
Traced:
Checked:
Checked:
APPROVED
UG Mgr.
C/M Eng.
C/Survr.
C/Geol.
Mine Supt.
DRAWING Nº
AO-33
SHEET Nº 9
Nº
DATE
APPD
AMENDMENT
75027