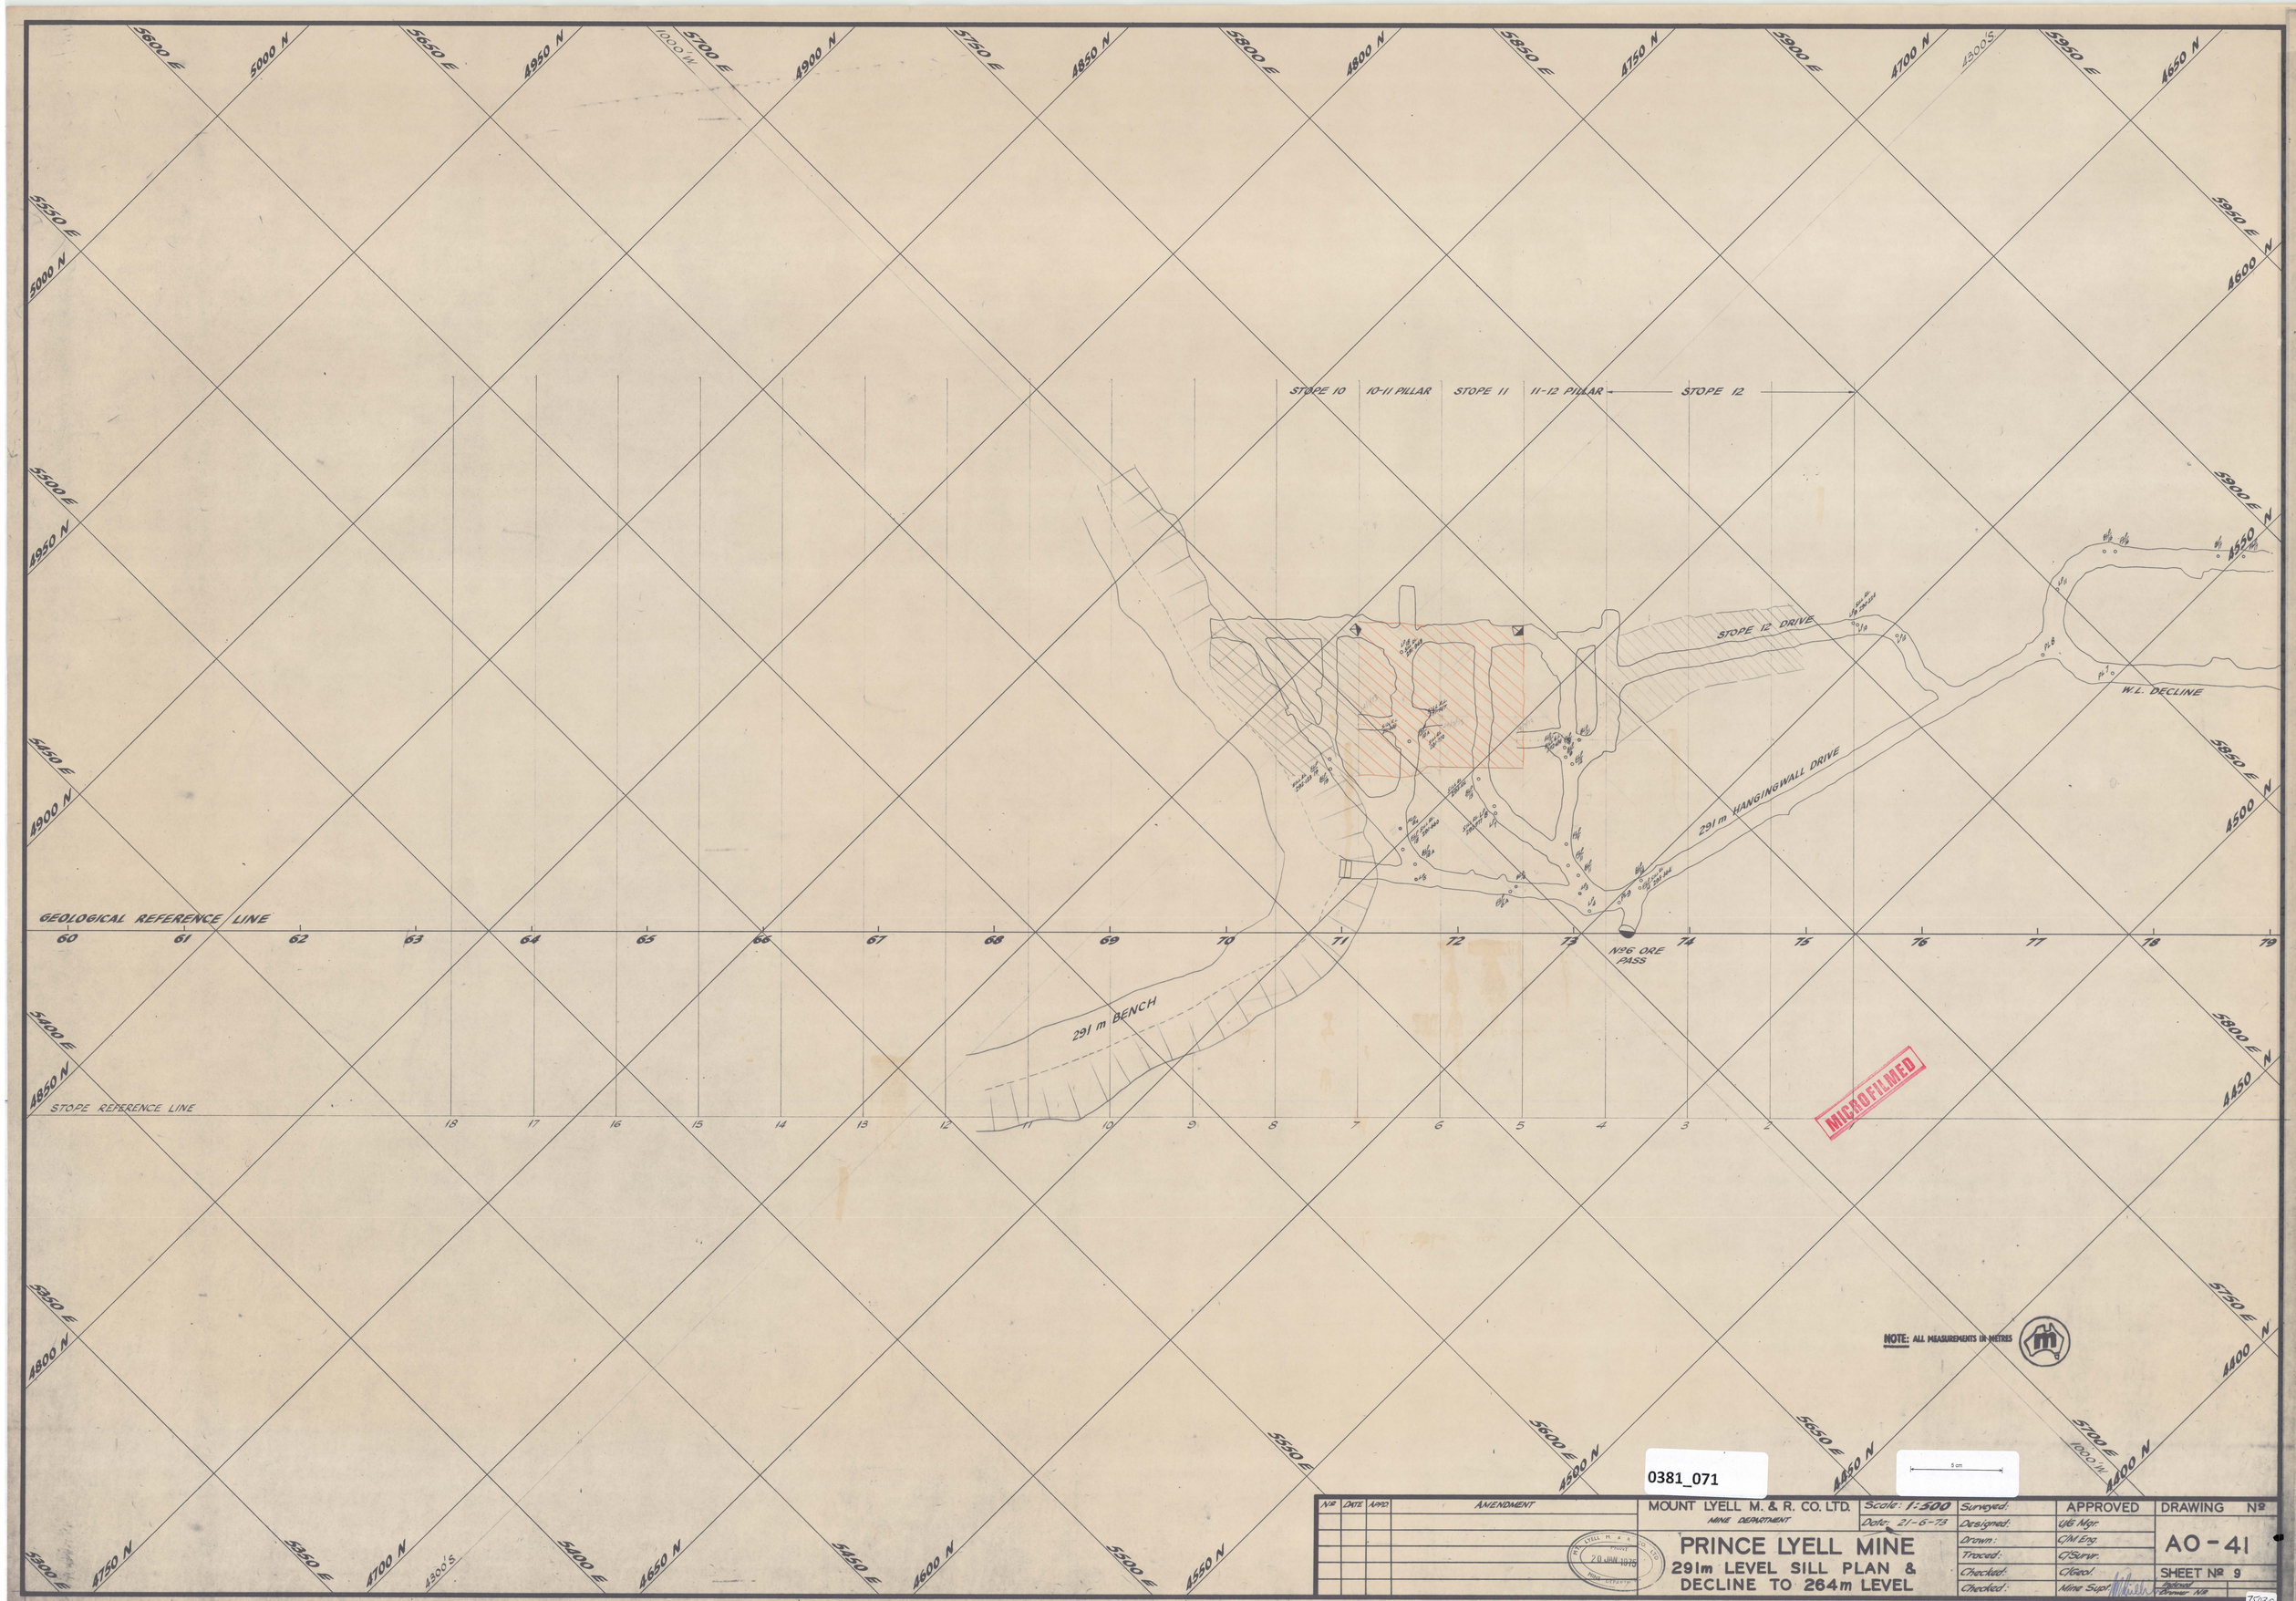
STOPE 10
10-11 PILLAR
STOPE 11
11-12 PILLAR
STOPE 12
STOPE 12 DRIVE
W.L. DECLINE
291 m HANGINGWALL DRIVE
No6 ORE PASS
291 m BENCH
GEOLOGICAL REFERENCE LINE
STOPE REFERENCE LINE
NOTE: ALL MEASUREMENTS IN METRES
MICROFILMED
0381_071
MOUNT LYELL M. & R. CO. LTD.
MINE DEPARTMENT
PRINCE LYELL MINE
291m LEVEL SILL PLAN &
DECLINE TO 264m LEVEL
Scale: 1:500
Date: 21-6-73
Surveyed:
Designed:
Drawn:
Traced:
Checked:
Checked:
APPROVED
U/G Mgr.
C/M Eng.
C/Surv.
C/Geol.
Mine Supt.
DRAWING Nº
AO-41
SHEET Nº 9
Nº
DATE
APPD
AMENDMENT
20 JAN 1975
73030

0381_071