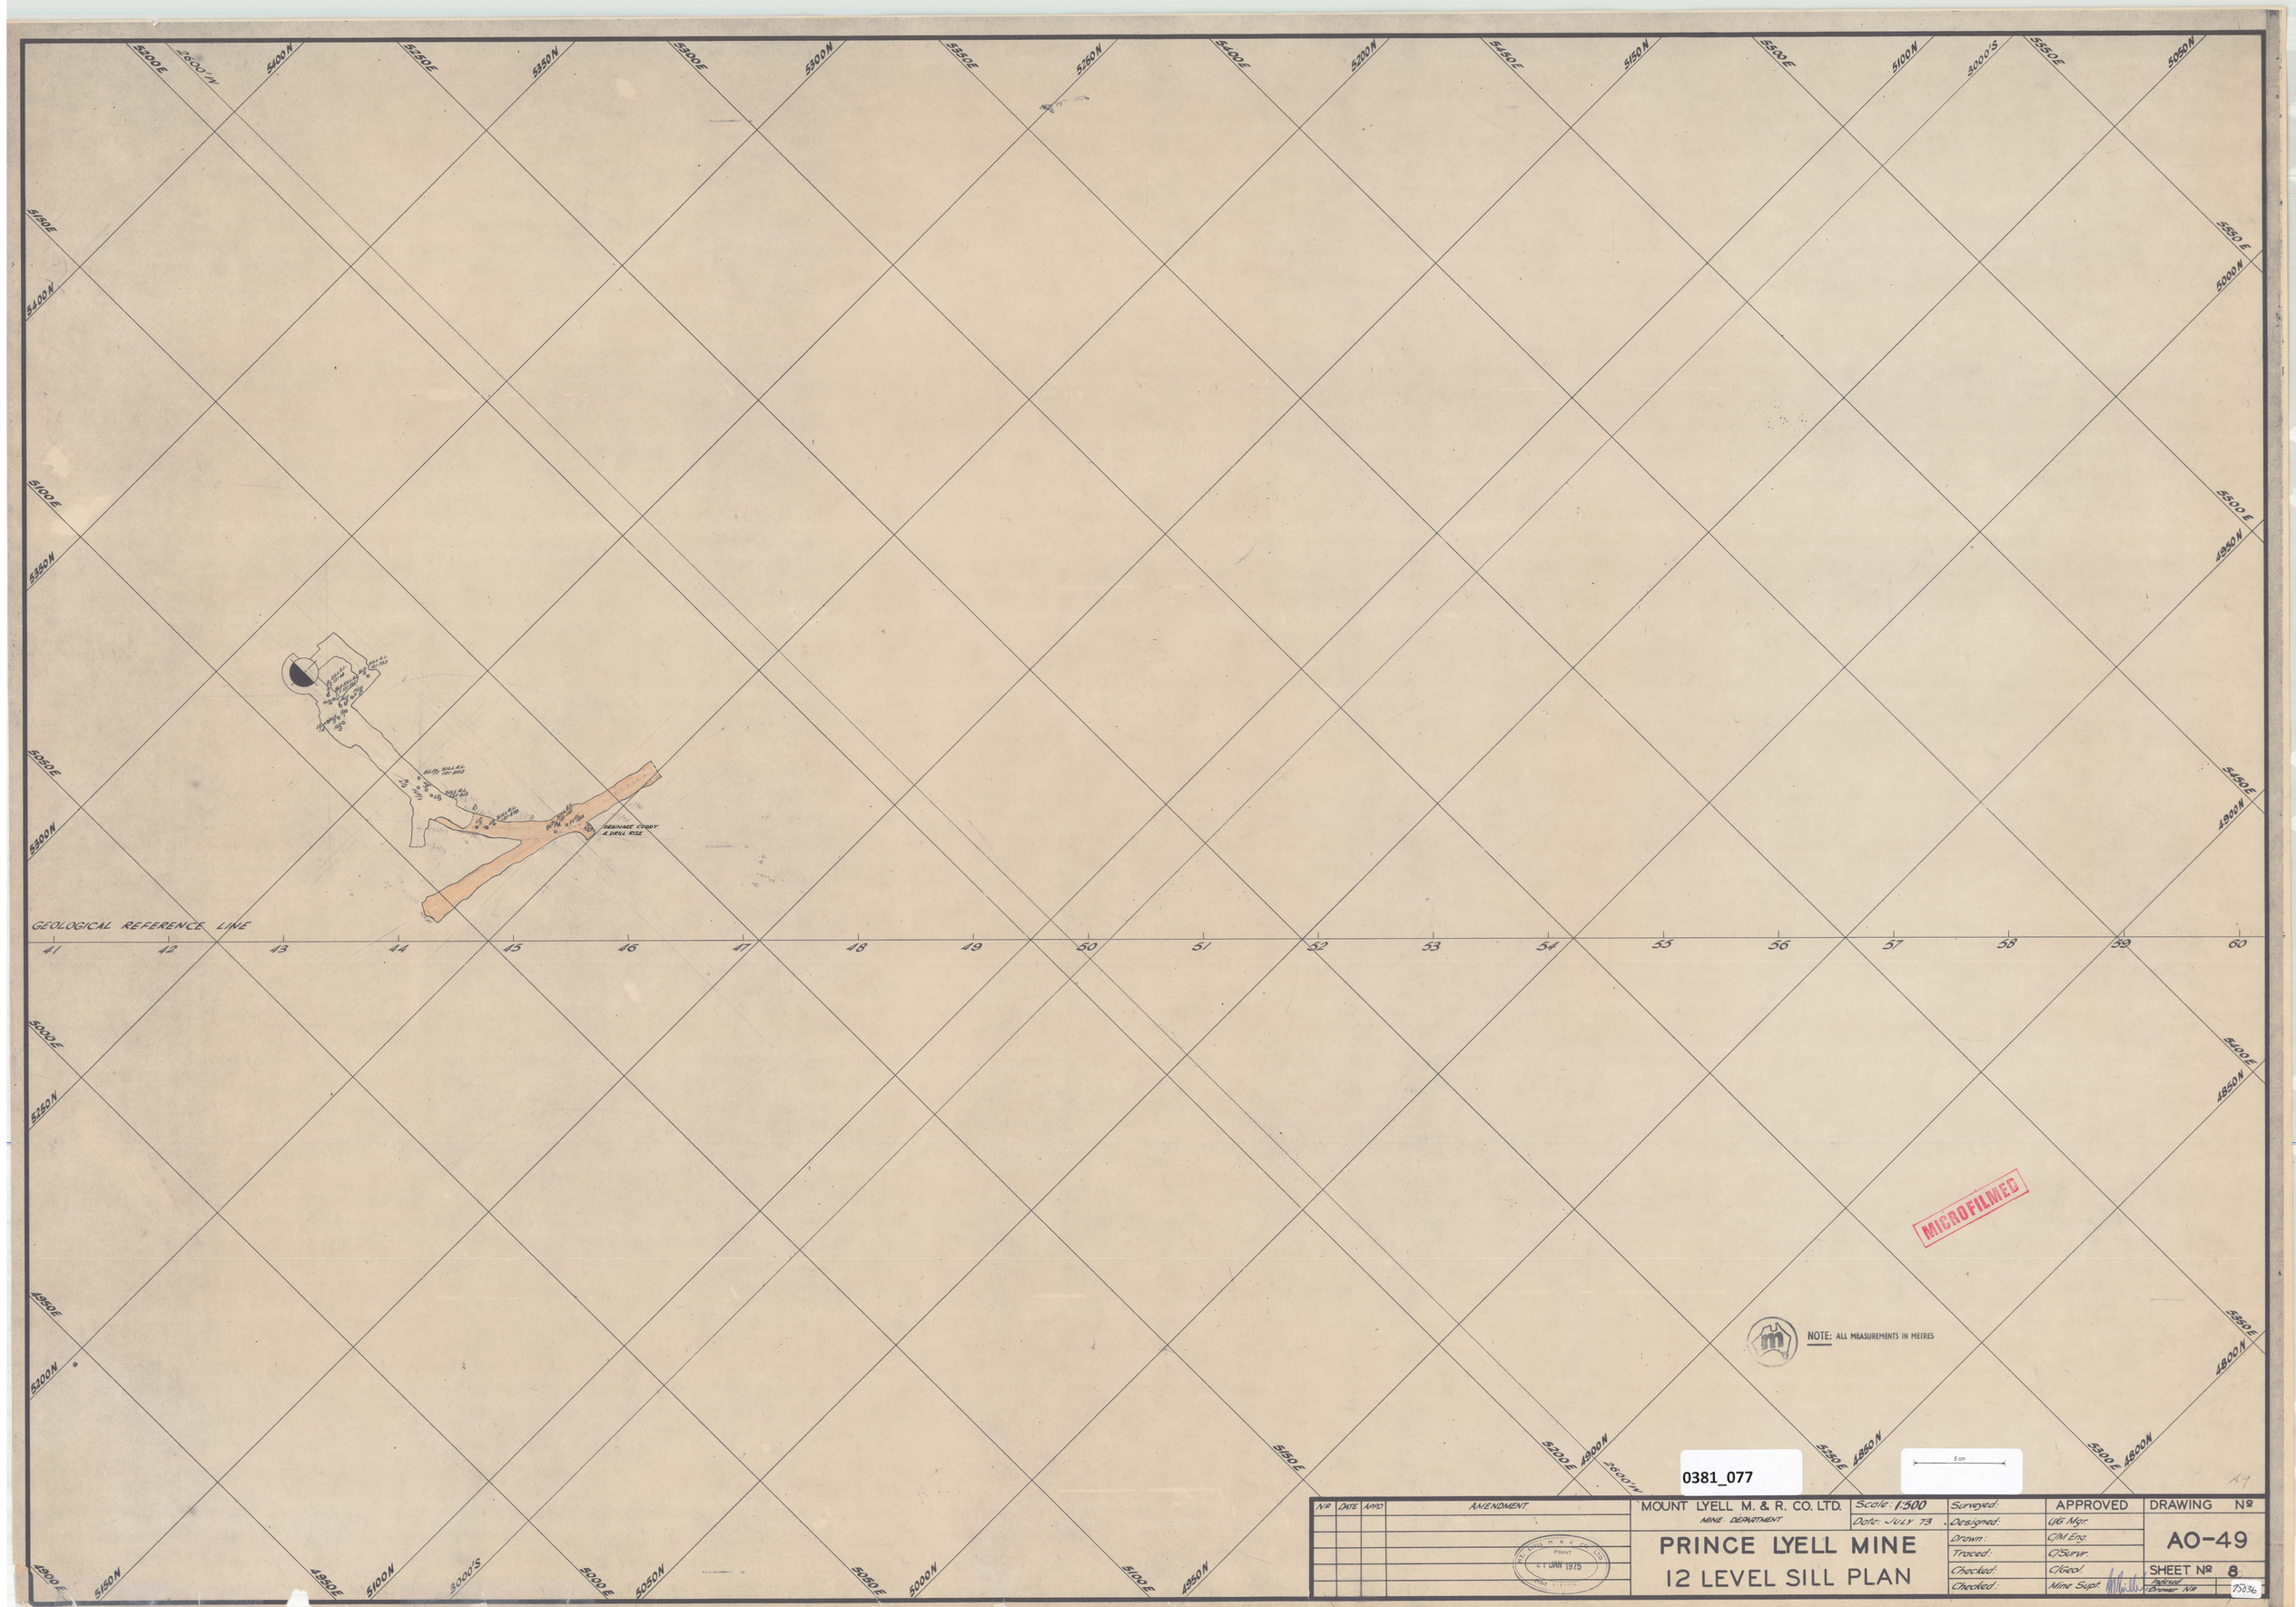
GEOLOGICAL REFERENCE LINE
41
42
43
44
45
46
47
48
49
50
51
52
53
54
55
56
57
58
59
60
DRAINAGE GULLY & DRILL HOLE
NOTE: ALL MEASUREMENTS IN METRES
MICROFILMED
0381_077
MOUNT LYELL M. & R. CO. LTD.
MINE DEPARTMENT
PRINCE LYELL MINE
12 LEVEL SILL PLAN
Scale: 1:500
Date: JULY 73
Surveyed:
Designed:
Drawn:
Traced:
Checked:
Checked:
APPROVED
UG Mgr.
C/M Eng.
C/Surv.
C/Geol.
Mine Supt.
DRAWING Nº
AO-49
SHEET Nº 8
Tracing Drawer Nº
75036
AMENDMENT
Nº
DATE
APPD
PRINT
21 JUN 1975

0381_077