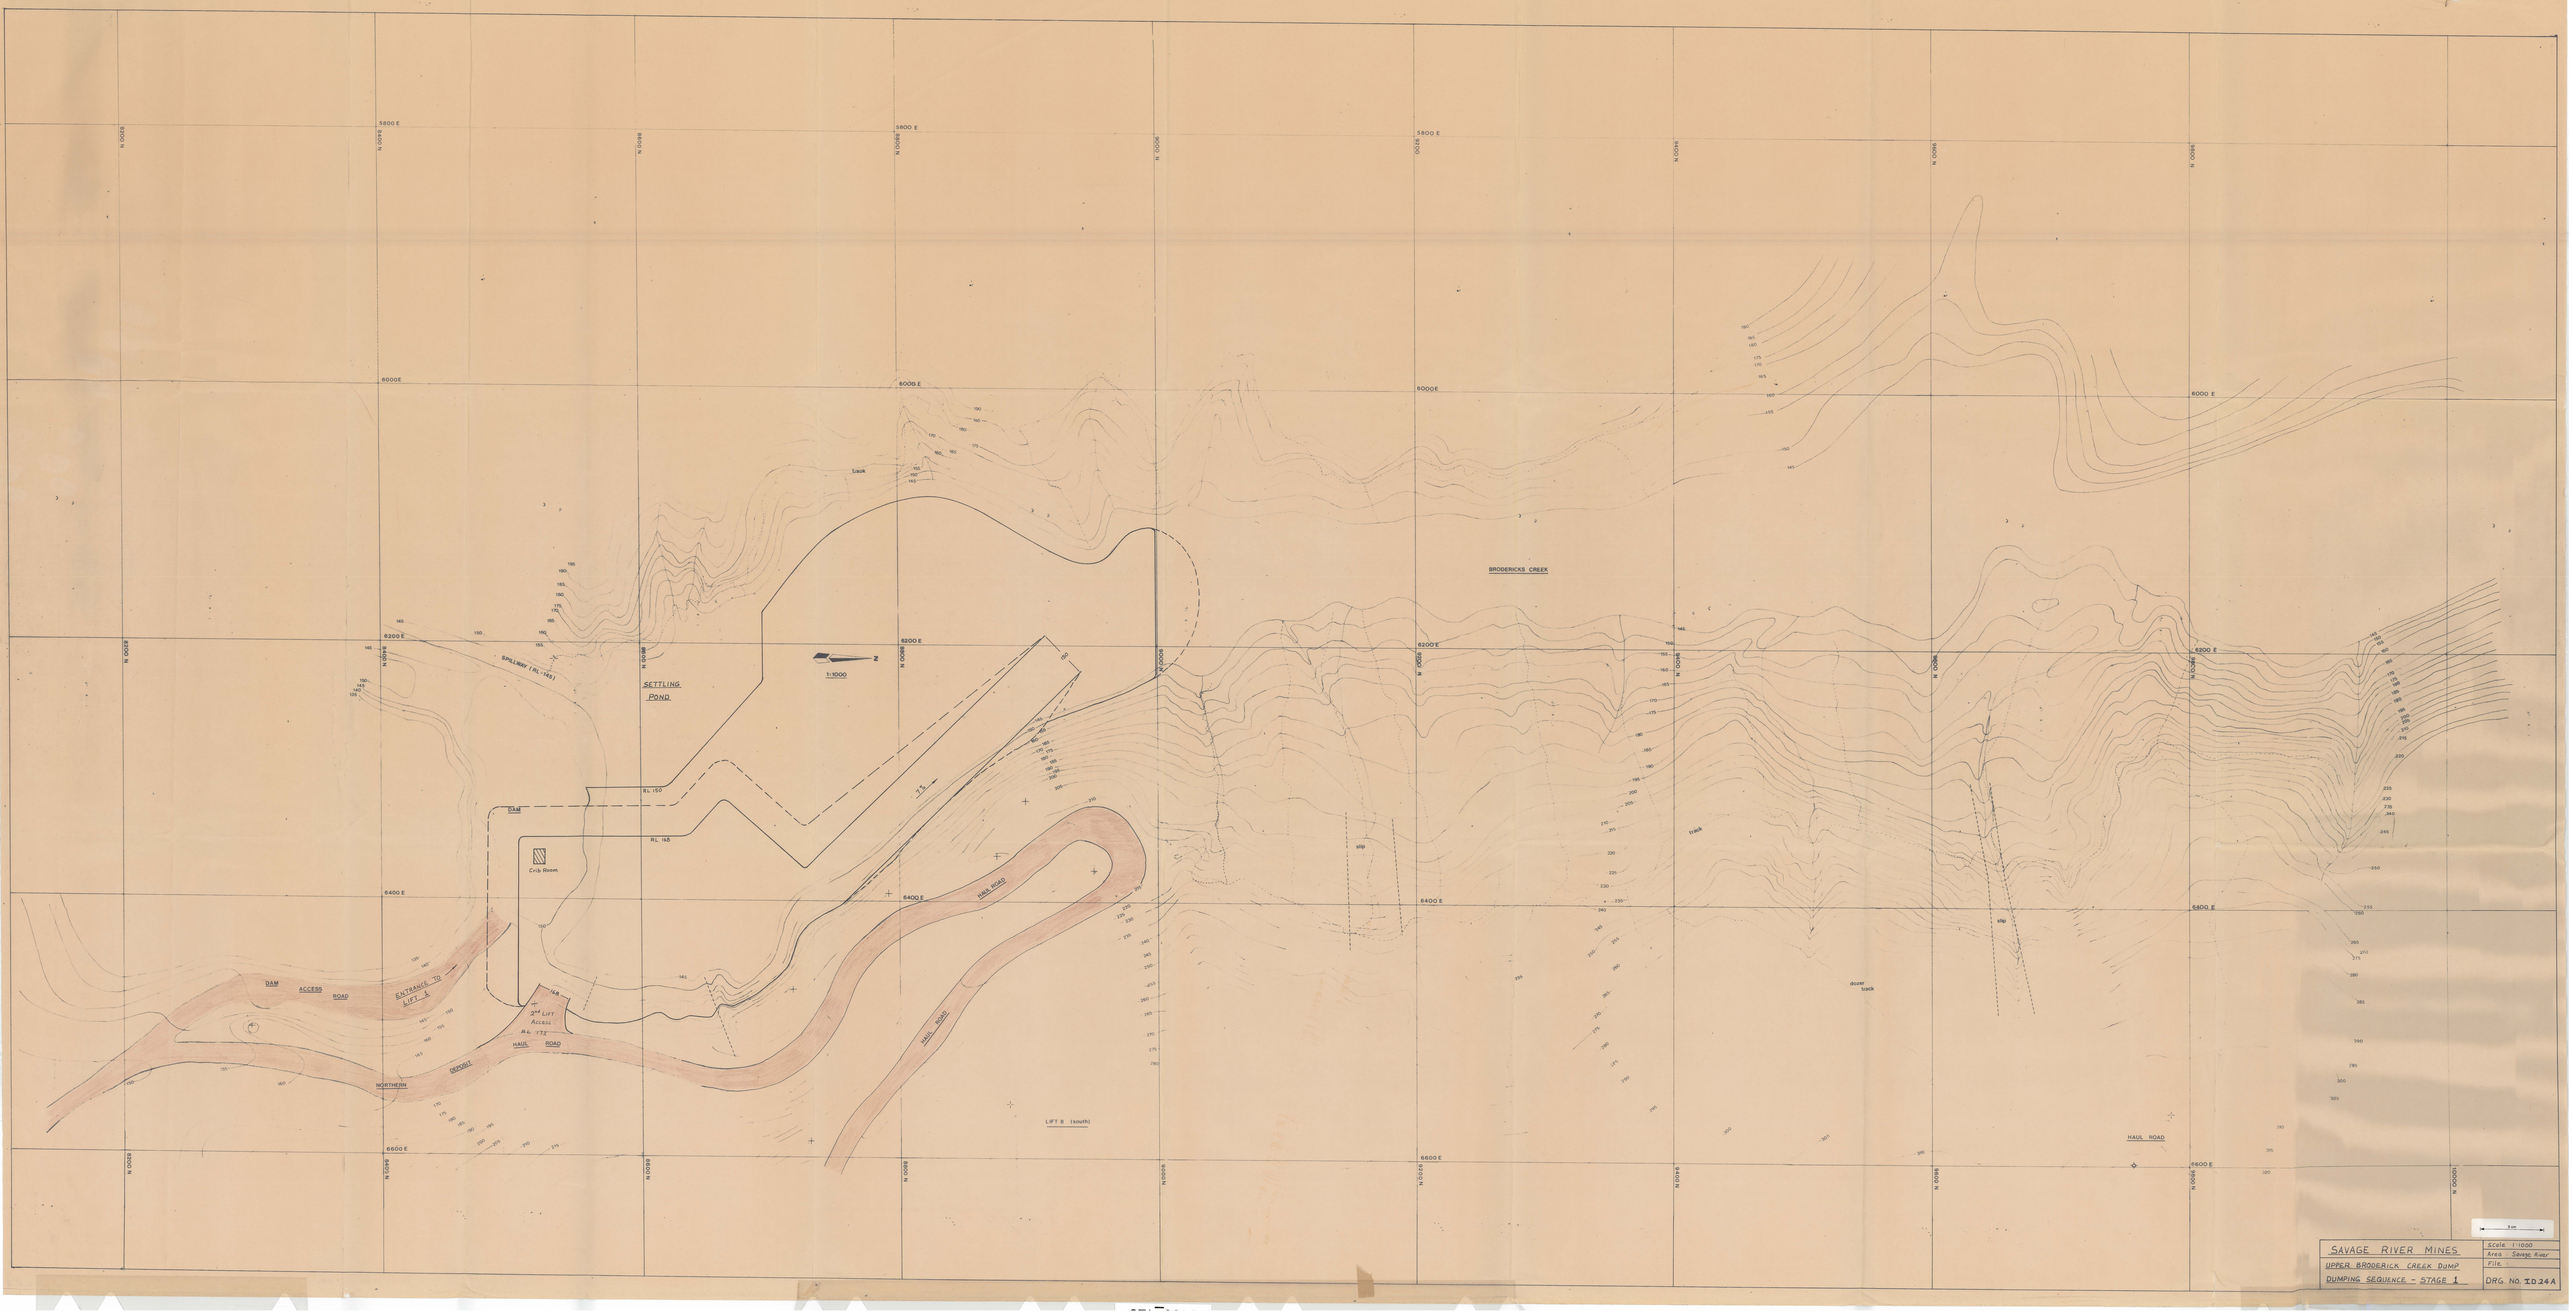
SAVAGE RIVER MINES
UPPER BRODERICK CREEK DUMP
DUMPING SEQUENCE - STAGE 1
Scale 1:1000
Area Savage River
File
DRG. NO. ID24A
1:1000
N
SETTLING POND
DAM
Crib Room
SPILLWAY (RL 145)
RL 150
RL 165
ACCESS ROAD
DAM
ENTRANCE TO LIFT 4
4th LIFT ACCESS RL 172
HAUL ROAD
NORTHERN
DRIVE
HAUL ROAD
HAUL ROAD
LIFT 8 (south)
BRODERICKS CREEK
track
slip
dozer track
HAUL ROAD
5800 E
6000 E
6200 E
6400 E
6600 E
N 0095
N 0096
N 0097
N 0098
N 0099
N 0100
N 0101
N 0102
N 0103
N 0104
N 0105
N 0106
N 0107