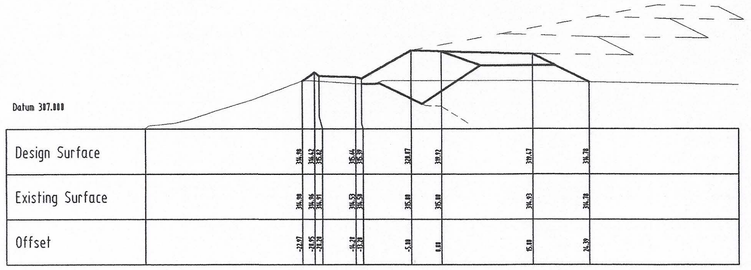

Chainage - 420.000

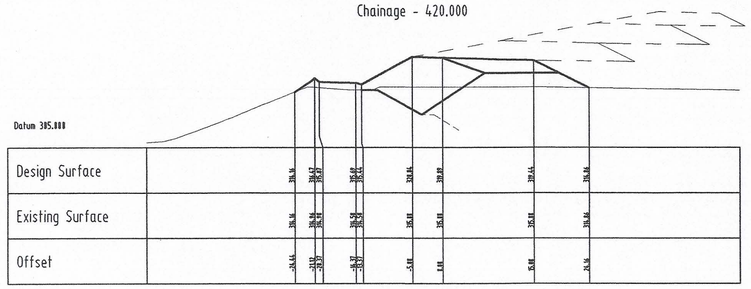

Chainage - 400.000

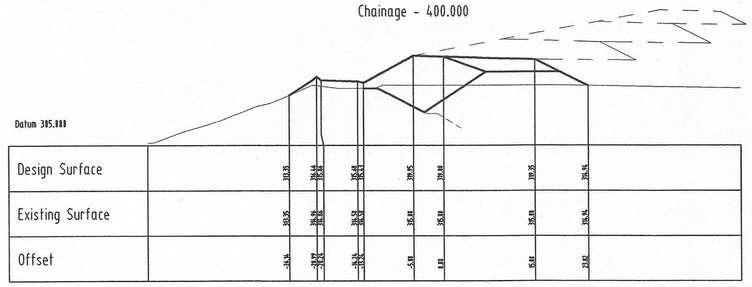

Chainage - 380.000

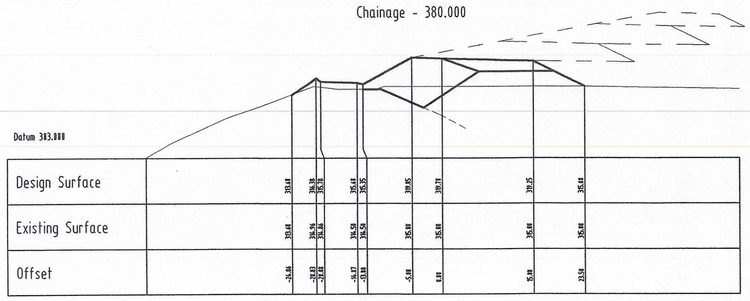

Chainage - 360.000

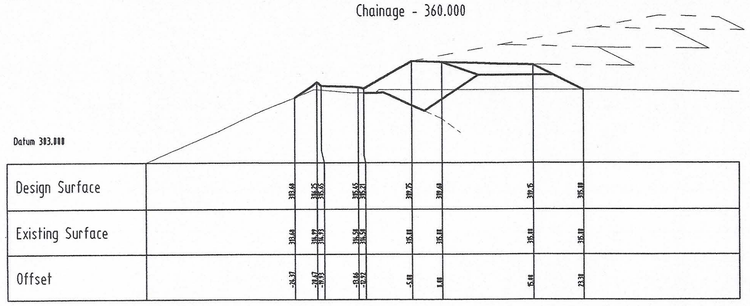

Chainage - 340.000

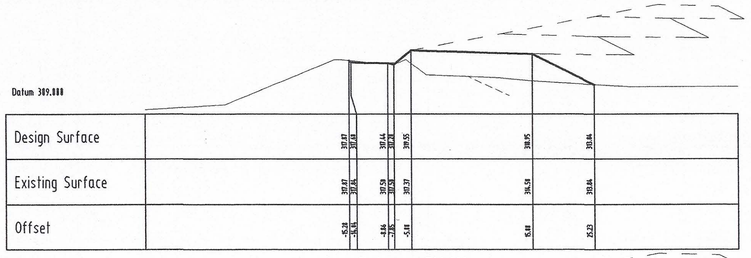

Chainage - 540.000

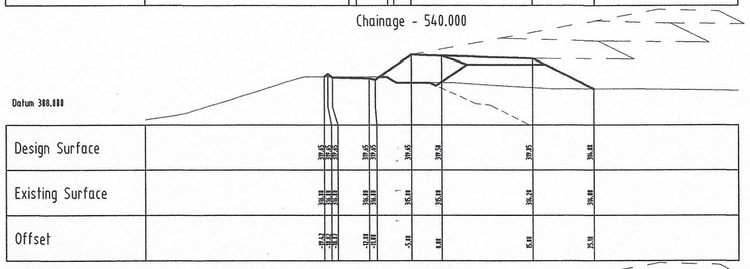

Chainage - 520.000

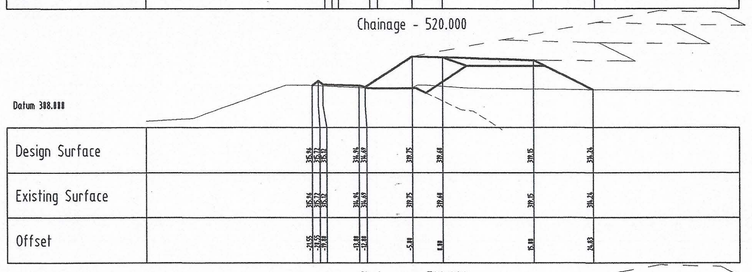

Chainage - 500.000

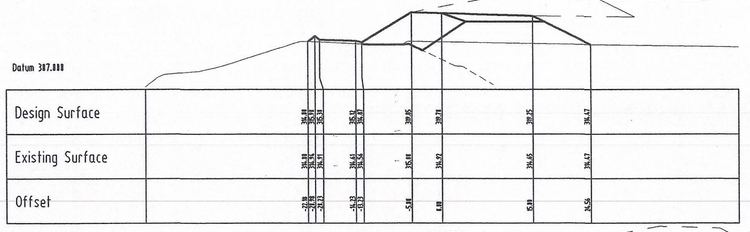

Chainage - 480.000

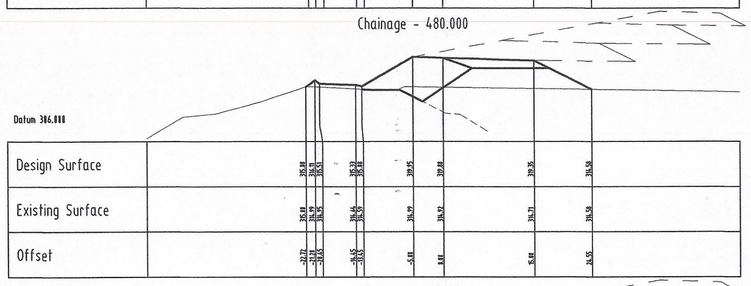

Chainage - 460.000

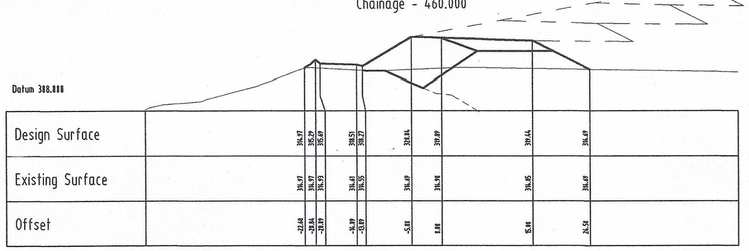

Chainage - 440.000

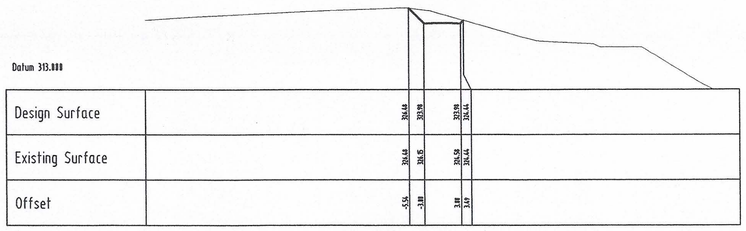

Chainage - 660.000

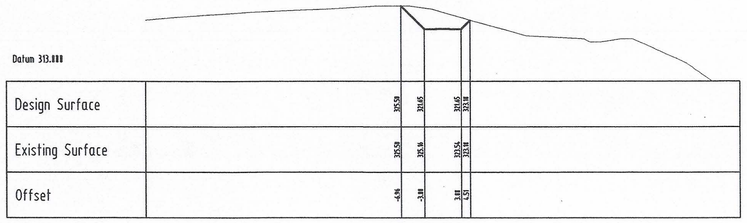

Chainage - 640.000

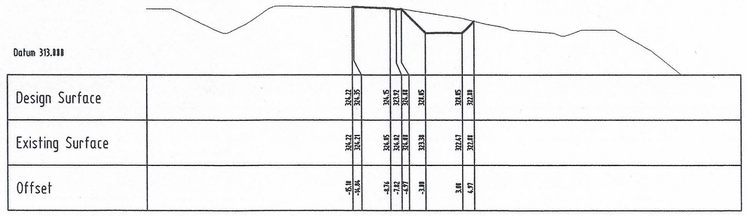

Chainage - 620.000

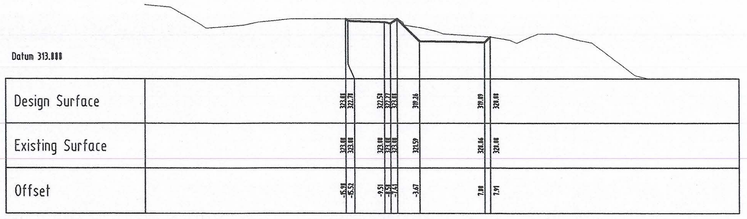

Chainage - 600.000

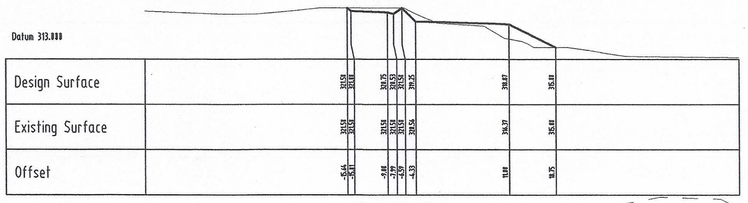

Chainage - 580.000

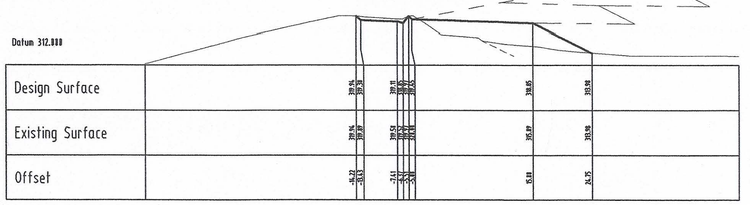

Chainage - 560.000

5 cm

"This document is and shall remain the property of Thompson & Brett Pty Ltd. This document may only be used for the purpose for which it was commissioned and in accordance with the Terms of Engagement for the commission."

Revisions

REV. No	Date	Description	By
P4	NOV. '01	GENERAL REVISION/TENDER ISSUE	M.R.H

THOMPSON & BRETT PTY LTD CONSULTING ENGINEERS

Thompson & Brett Pty. Ltd.
Consulting Engineers
11 Bayfield Street,
Rosny Park. 7018
Phone (03) 6244 6633
Fax. (03) 6244 6221
E-mail : staff@thompsonbrett.com.au

ACEA The Association of Consulting Engineers Australia

Design D.B. / P.S.	Date NOV. 2001	Scale 1 : 500	A1
Drawn M.H.	Date NOV. 2001	File ABM - 17	
Design Check PS	Date NOV'01	Controlled Document Yes ✓ No	
Drawing Check BS	Date NOV'01	Approved Brendan Boon Director	

ISO 9001 BSI JAS-ANZ

Client & Project
AUSTRALIAN BULK MINERALS
SAVAGE RIVER MINE
MAIN CREEK TAILINGS DAM RAISING
R.L. 319 LIFT (2001/2002)

Drawing Title
CROSS SECTIONS
SHEET 2 OF 2

Acad Name 01-2156-05,06 P4	Issue TENDER	
MX Project Name.	Drawing No. 01 - 2156 - 06	Rev. P4

0400_154

0006/82