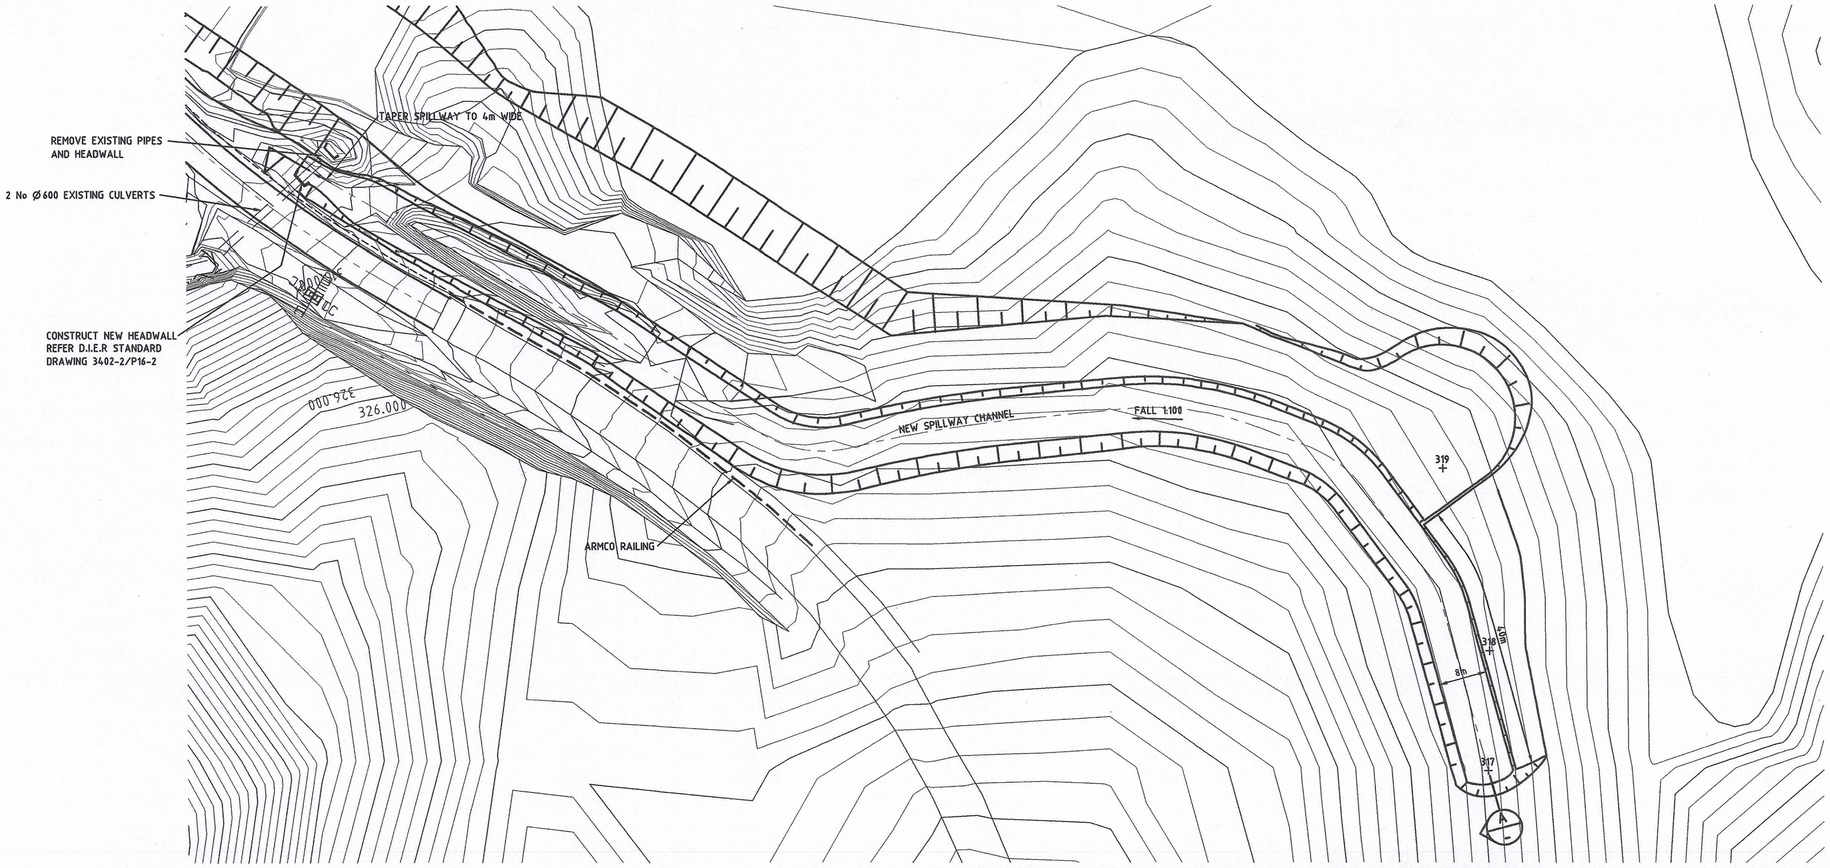

PLAN
SCALE 1 : 500

DESIGN SURFACE	317.00	317.40	317.00	316.80	316.40	316.40	316.20	316.40	315.80	315.60	315.40	315.20	314.95	313.00
NATURAL SURFACE	320.00	320.00	320.00	320.13	320.71	321.00	321.00	321.00	320.98	320.00	321.22	321.17	315.85	315.25
CHAINAGE	0.00	20.00	40.00	60.00	80.00	100.00	120.00	140.00	160.00	180.00	200.00	220.00	240.00	246.00

SECTION A
SCALES HORZ.=1:500 VERT.=1:100

5 cm

"This document is and shall remain the property of Thompson & Brett Pty Ltd. This document may only be used for the purpose for which it was commissioned and in accordance with the Terms of Engagement for the commission."

Revisions

REV. No	Date	Description	By
P4	NOV. '01	GENERAL REVISION/TENDER ISSUE	M.R.H

THOMPSON & BRETT PTY LTD. CONSULTING ENGINEERS

Thompson & Brett Pty. Ltd.
Consulting Engineers
11 Bayfield Street,
Rosny Park. 7018
Phone (03) 6244 6633
Fax. (03) 6244 6221
E-mail : staff@thompsonbrett.com.au

ACEA The Association of Consulting Engineers Australia

Design D.B./P.S.	Date NOV. 2001	Scale AS SHOWN	A1
Drawn M.R.H./N.T.	Date NOV. 2001	File ABM - 17	
Design Check PS	Date NOV '01	Controlled Document Yes ✓ No	
Drawing Check BS	Date NOV '01	Approved Brendan Bon Director	

ISO 9001 JAS-ANZ

Client & Project
AUSTRALIAN BULK MATERIALS
SAVAGE RIVER MINE
MAIN CREEK TAILINGS DAM RAISING
R.L. 319 LIFT 2001/2002

Drawing Title
SPILLWAY PLAN
AND LONGITUDINAL SECTION

Acad Name 01-2156-07 P4	Issue TENDER	
MX Project Name.	Drawing No. 01 - 2156 - 07	Rev. P4

0400_155

0006/83