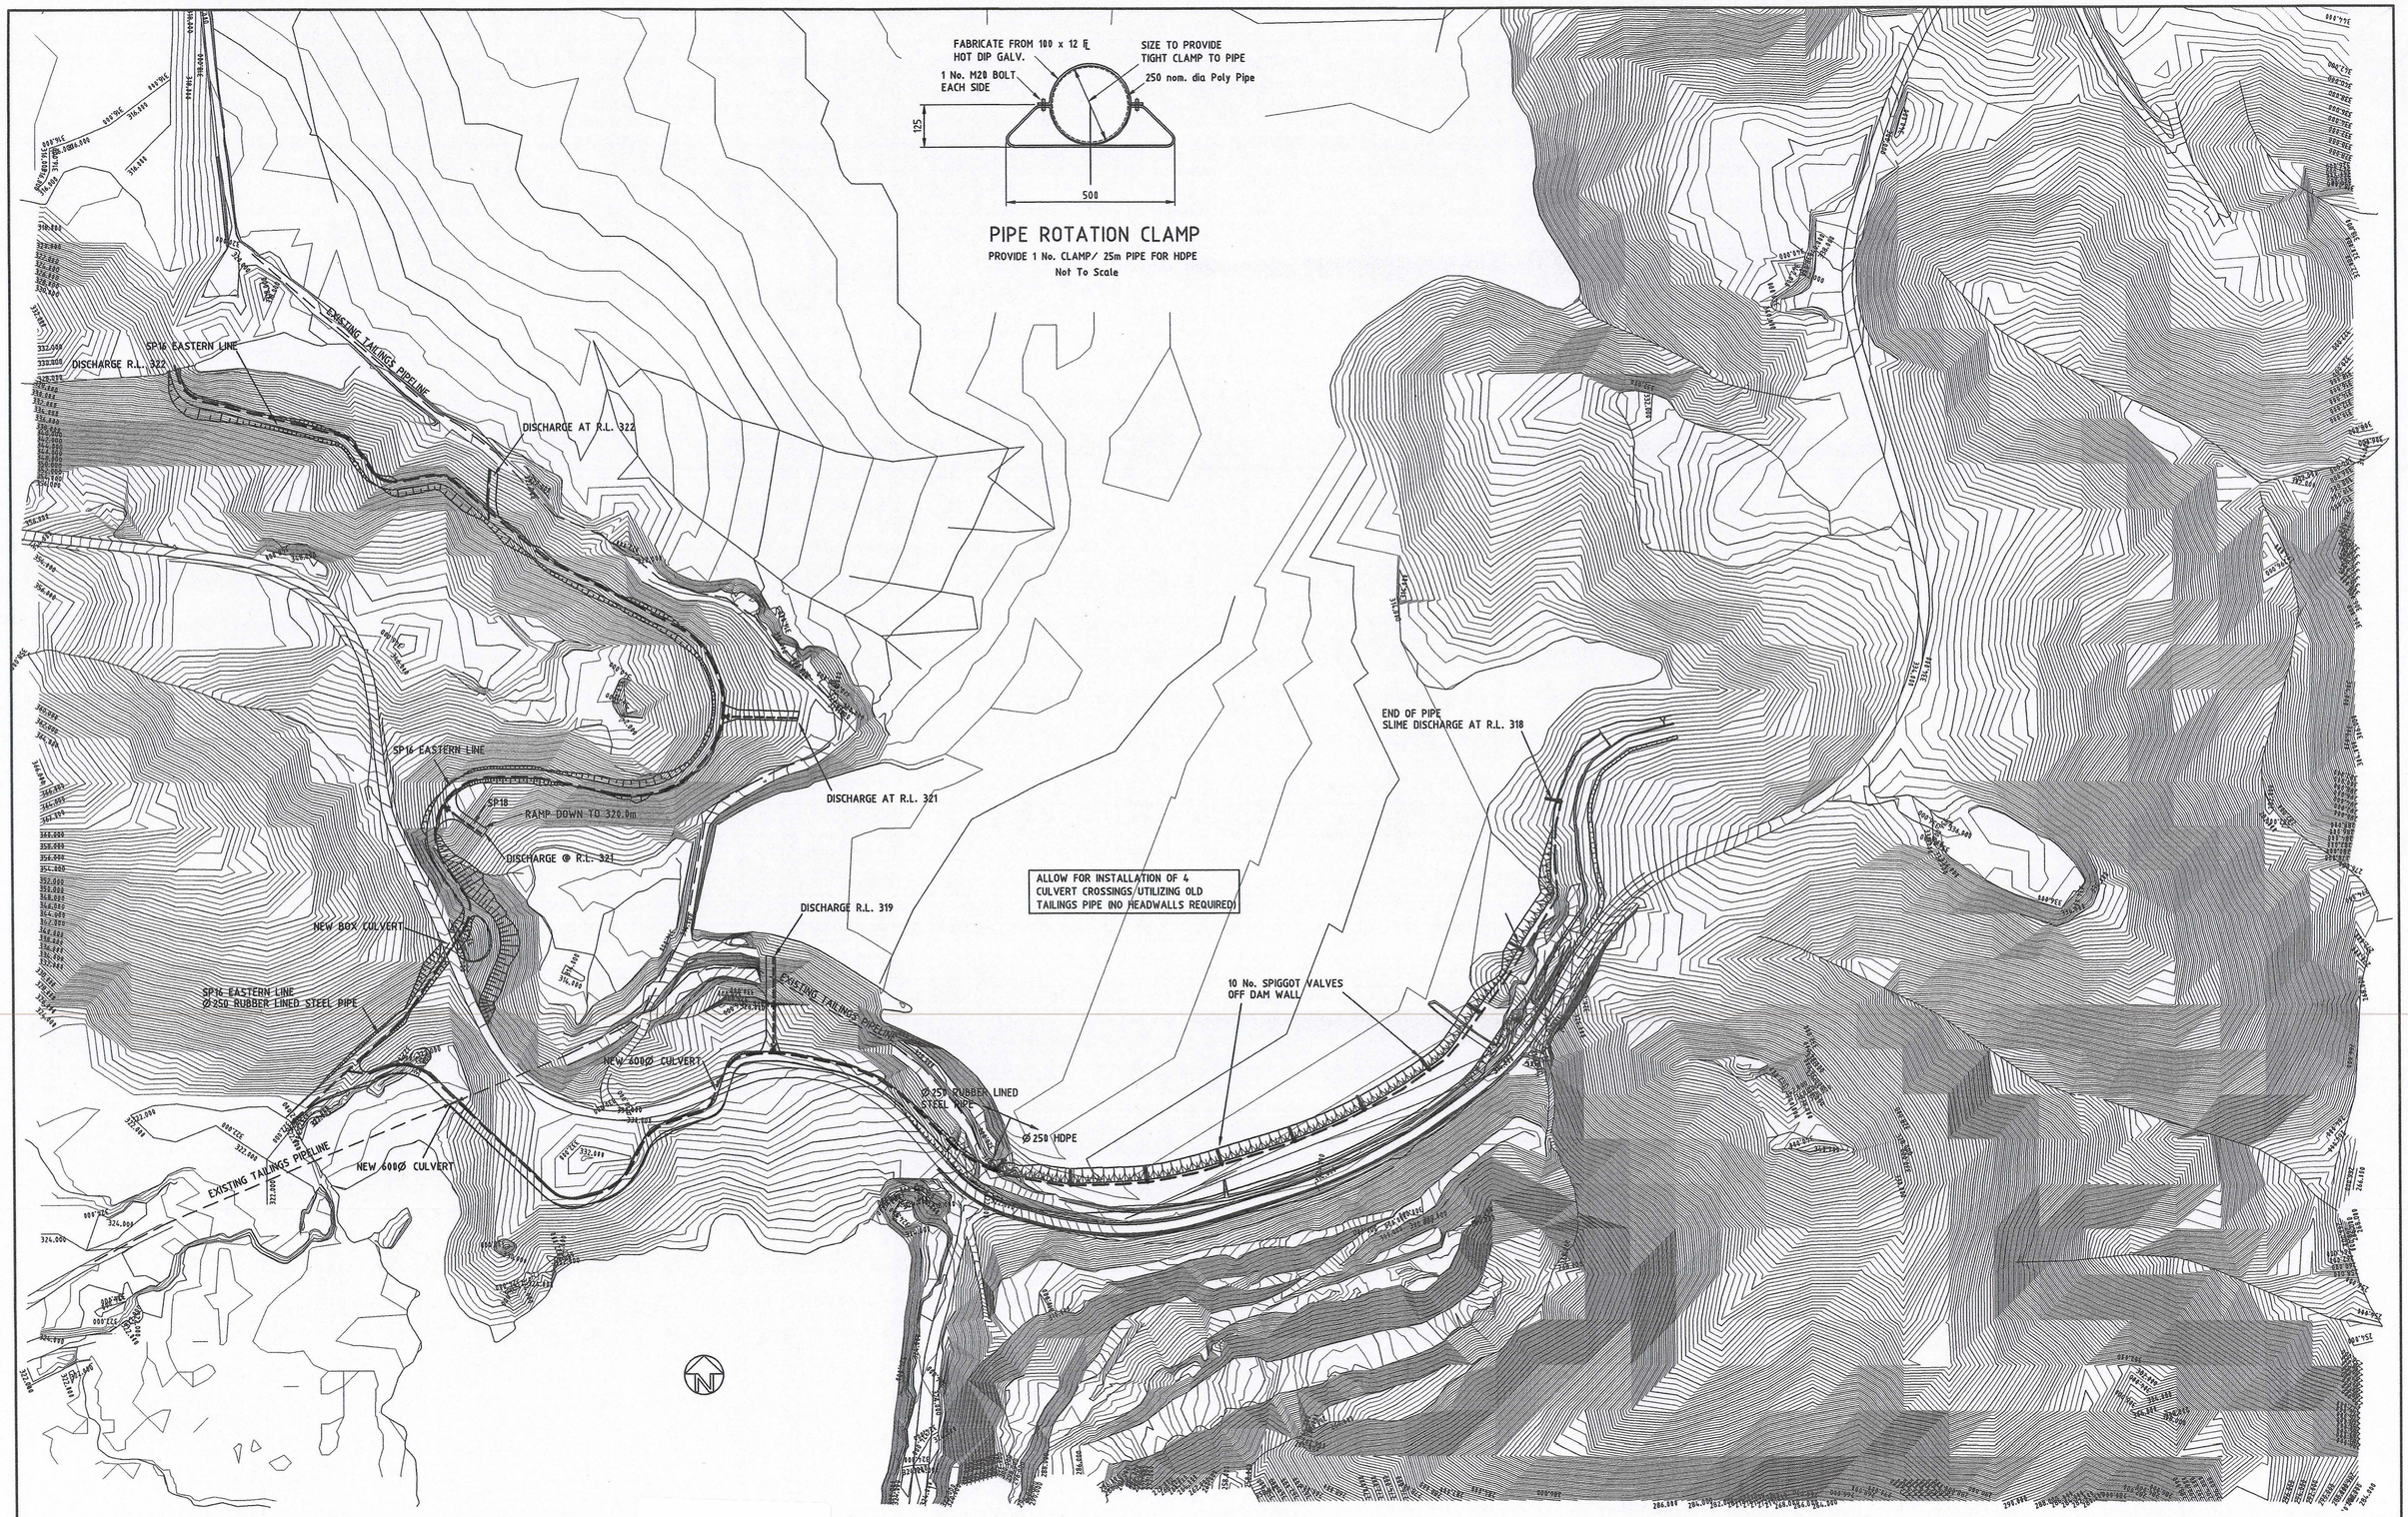

"This document is and shall remain the property of Thompson & Brett Pty Ltd.
This document may only be used for the purpose for which it was commissioned
and in accordance with the Terms of Engagement for the commission."

Revisions			
P4	NOV. '01	GENERAL REVISION/TENDER ISSUE	M.R.H
REV. No	Date	Description	By

THOMPSON & BRETT PTY LTD CONSULTING ENGINEERS

Thompson & Brett Pty. Ltd.
Consulting Engineers
11 Bayfield Street,
Rosny Park. 7018
Phone (03) 6244 6633
Fax. (03) 6244 6221
E-mail : staff@thompsonbrett.com.au

ACEA The Association of Consulting Engineers Australia

Design D.M.B	Date NOV. '01	Scale 1 : 2000	A1
Drawn M.R.H	Date NOV. '01	File ABM - 17	
Design Check P S	Date Nov '01	Controlled Document	Yes ✓ / No
Drawing Check BS	Date Nov '01	Approved Brendan Boon	Director

ISO 9001 SGS JAS-ANZ

Client & Project
AUSTRALIAN BULK MINERALS
SAVAGE RIVER MINE
MAIN CREEK TAILINGS DAM RAISING
R.L. 319 (2001/2002)

Drawing Title
TAILINGS PIPELINE
LAYOUT PLAN

Acad Name 01-2156-10 P4	Issue TENDER	
MX Project Name.	Drawing No. 01 - 2156 - 10	Rev. P4

0400_158
006/86