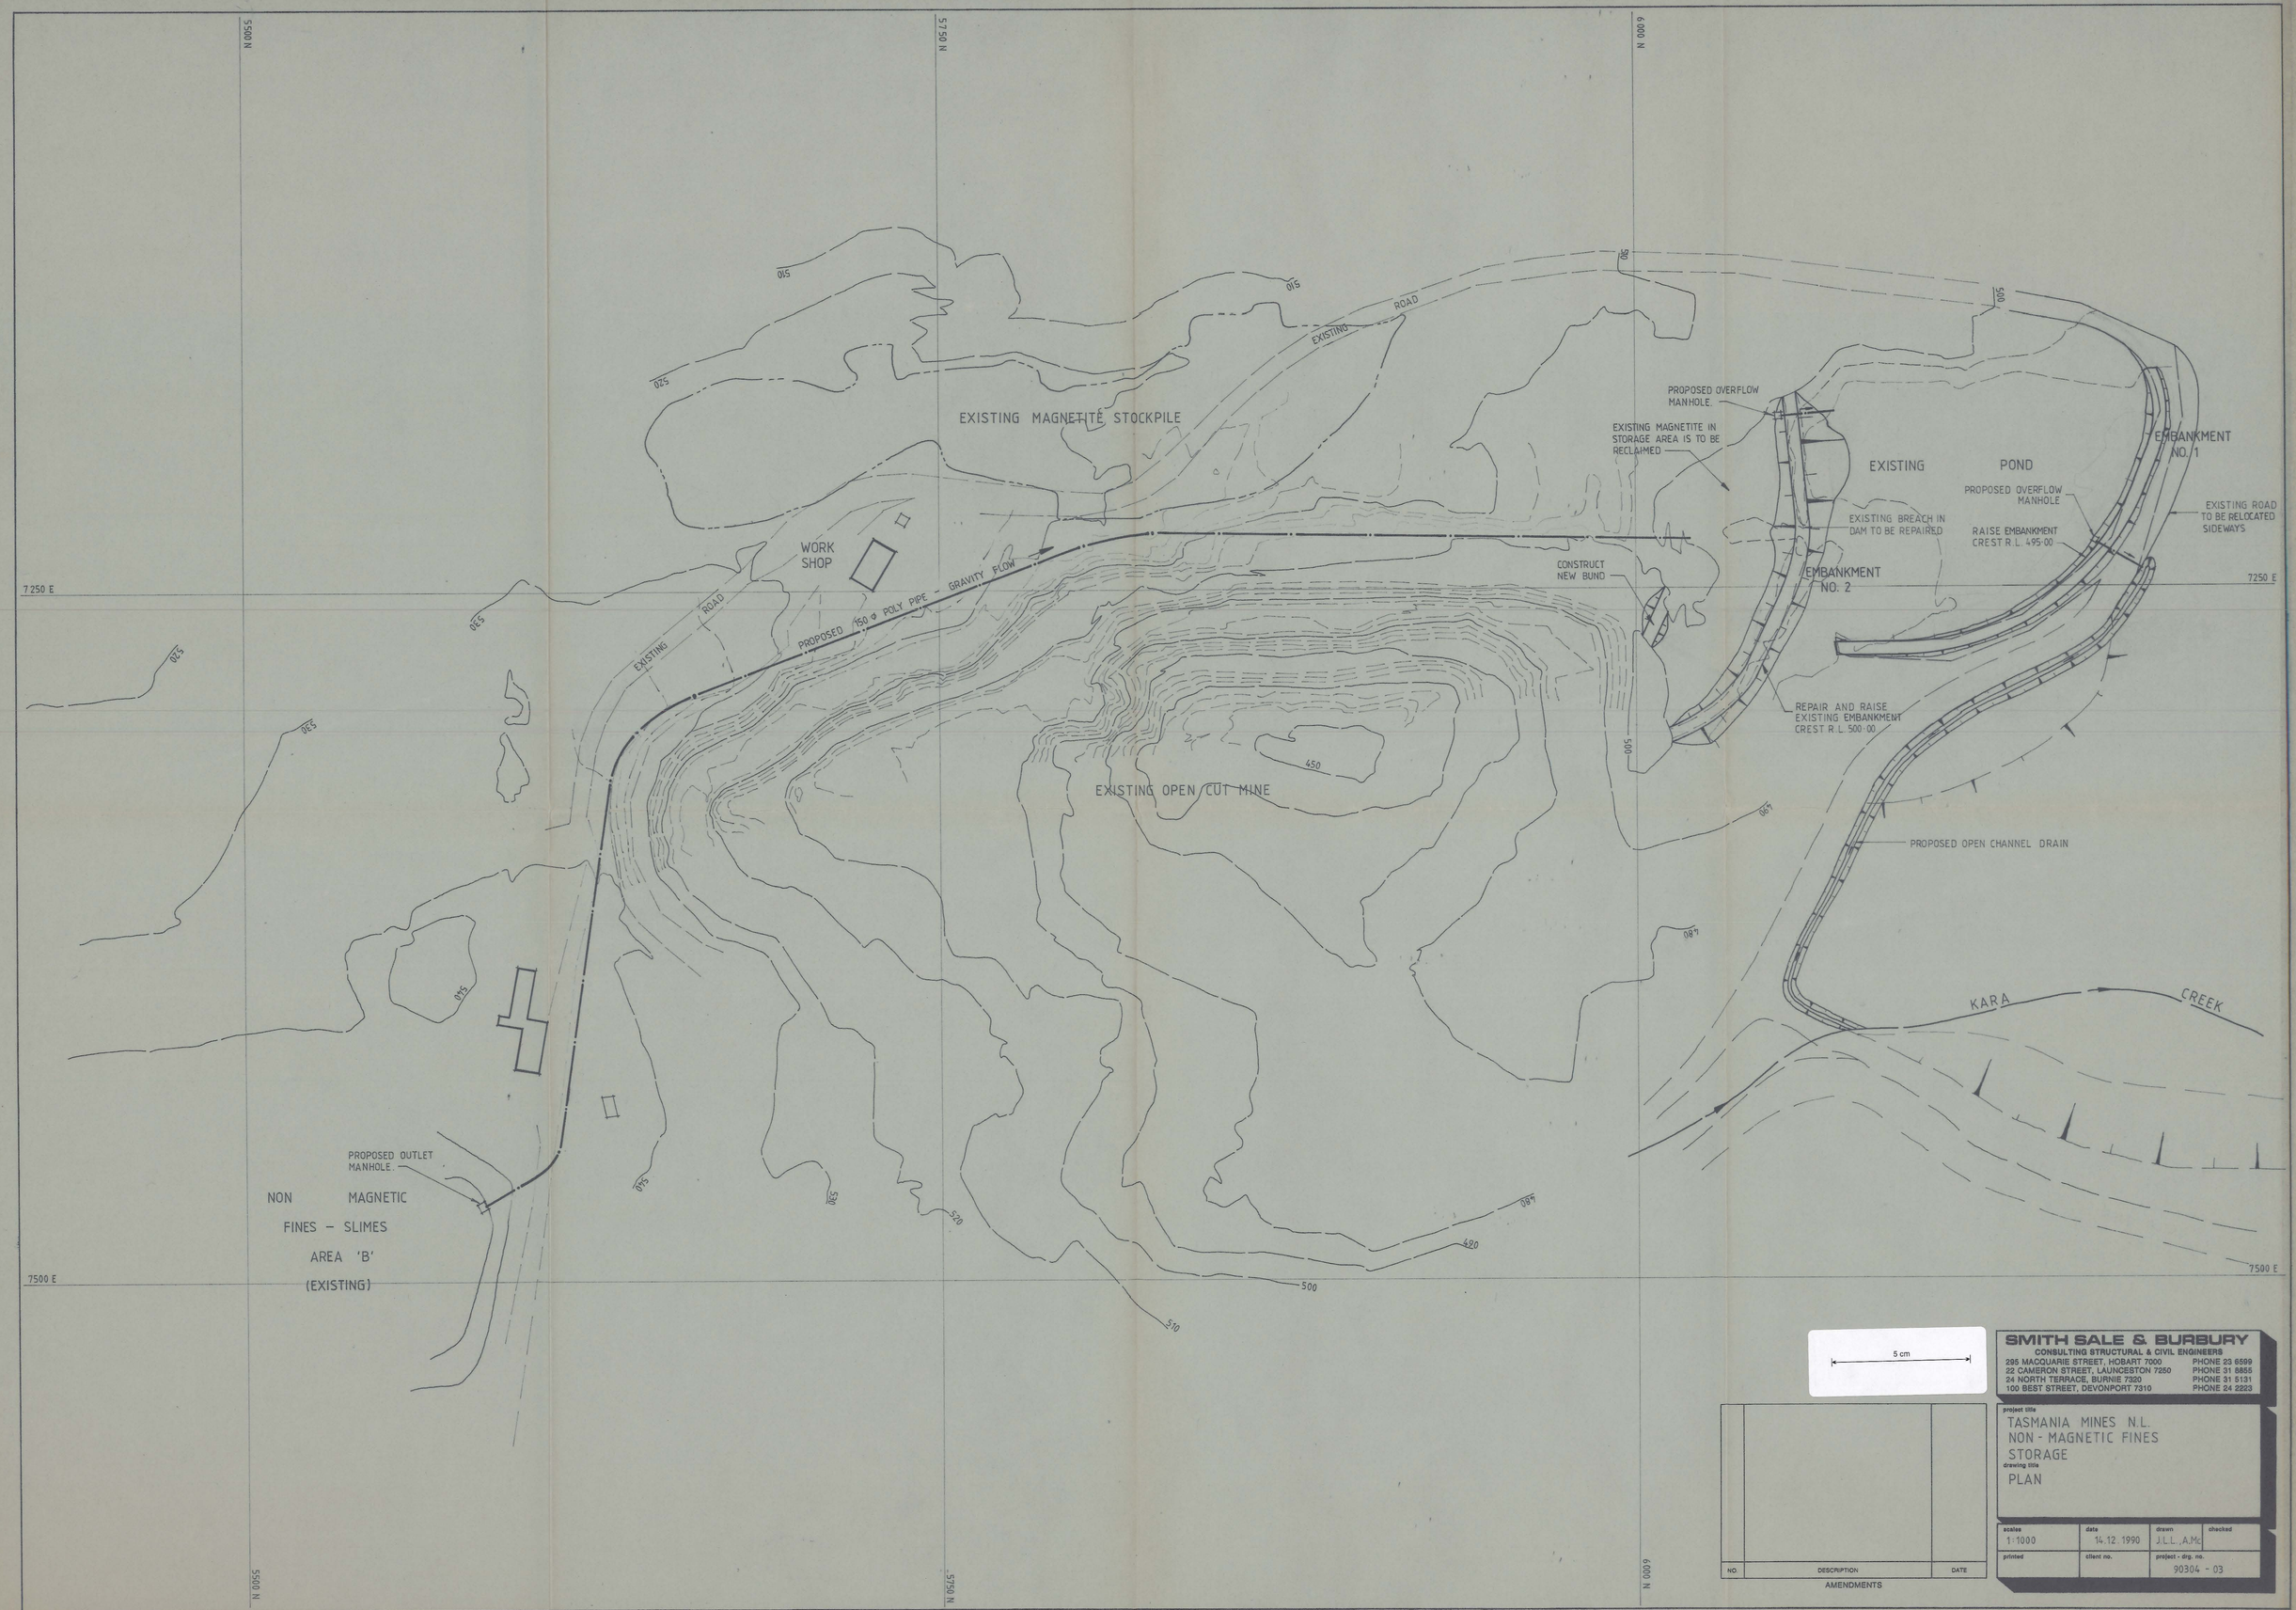

5 cm

NO.	DESCRIPTION	DATE

AMENDMENTS

SMITH SALE & BURBURY
CONSULTING STRUCTURAL & CIVIL ENGINEERS
295 MACQUARIE STREET, HOBART 7000 PHONE 23 6599
22 CAMERON STREET, LAUNCESTON 7250 PHONE 31 8855
24 NORTH TERRACE, BURNIE 7320 PHONE 31 5131
100 BEST STREET, DEVONPORT 7310 PHONE 24 2323

project title
TASMANIA MINES N.L.
NON - MAGNETIC FINES STORAGE
drawing title
PLAN

scales	date	drawn	checked
1:1000	14.12.1990	J.L.L., A.Mc	
printed	client no.	project - drg. no.	
		90304 - 03	

0402_050

0008/0024