0406-050

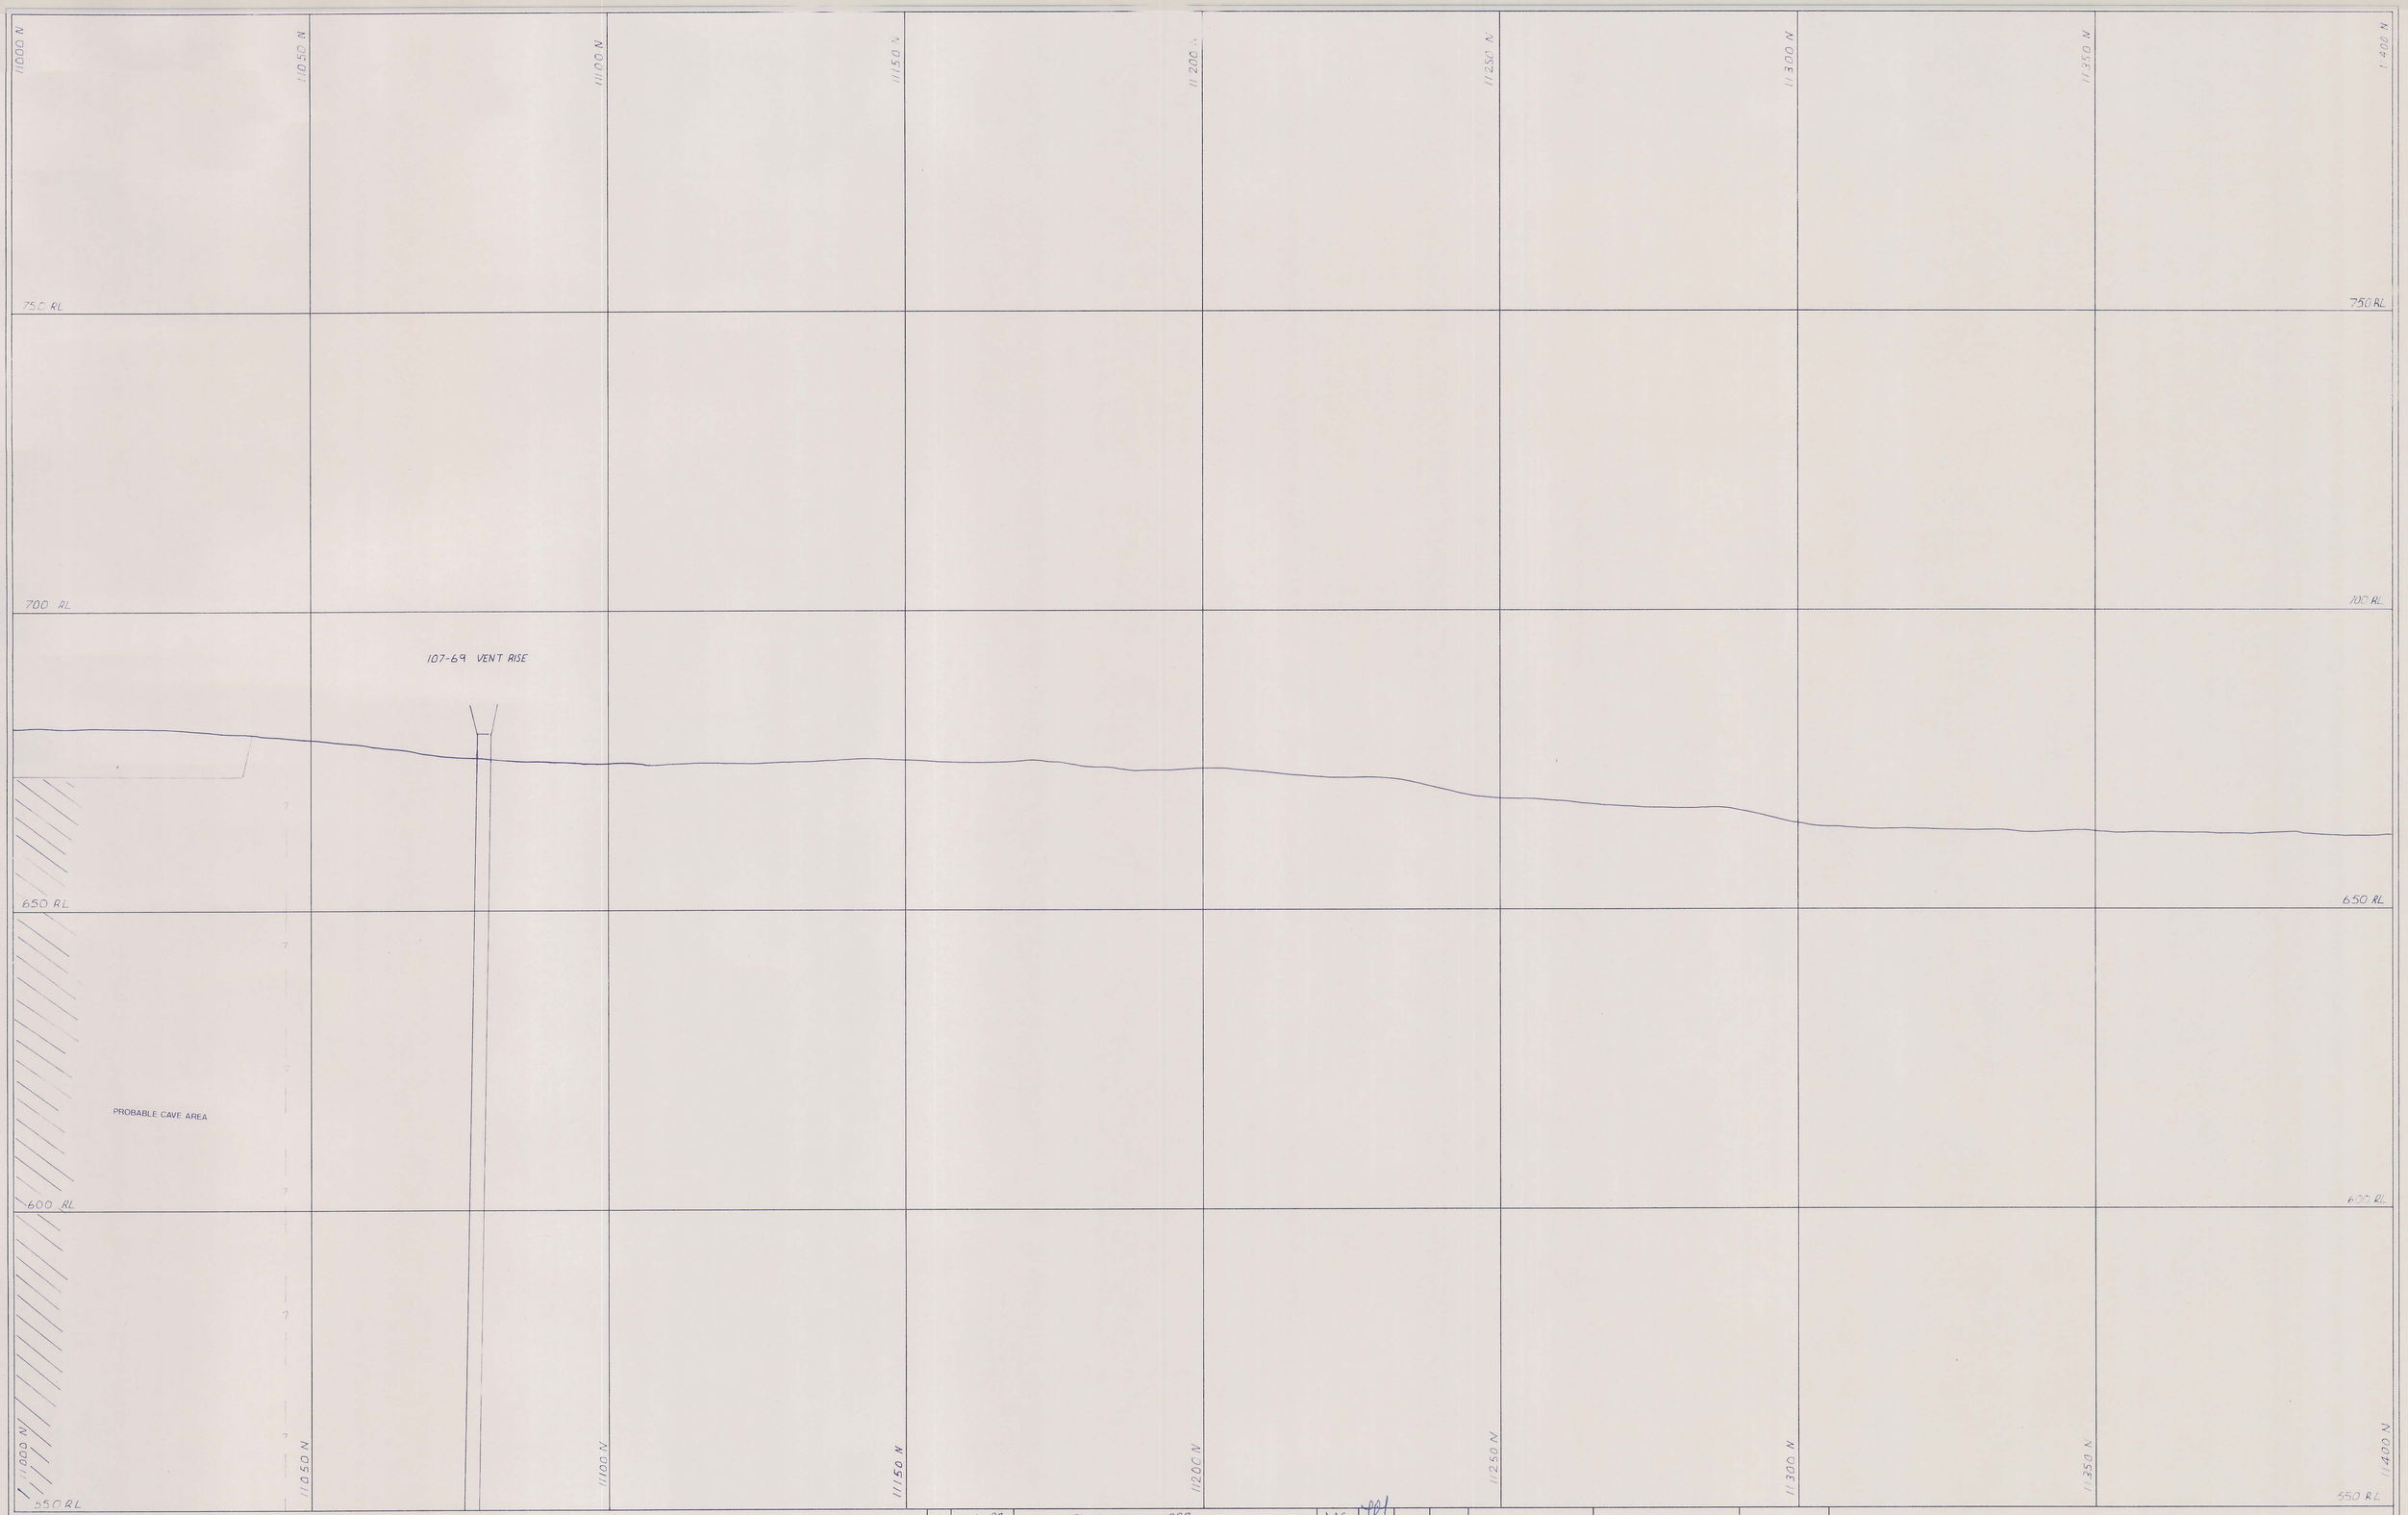

REV	DATE	REVISION	DRAWN	CKD	APP	APP
1	4-4-93	UPDATE TO 1993	DAS			

5 cm

NORTH

SCALE 1:500

DRAWN	CP	JAN '88
CHECKED		
DESIGNED		
DESIGN CKD		
DESIGN APP		
PROJECT APP		

Aberfoyle Resources Limited
HELLYER DIVISION

LONGITUDINAL SECTION

DRAWING NO. HEL-010-1147

REVISION