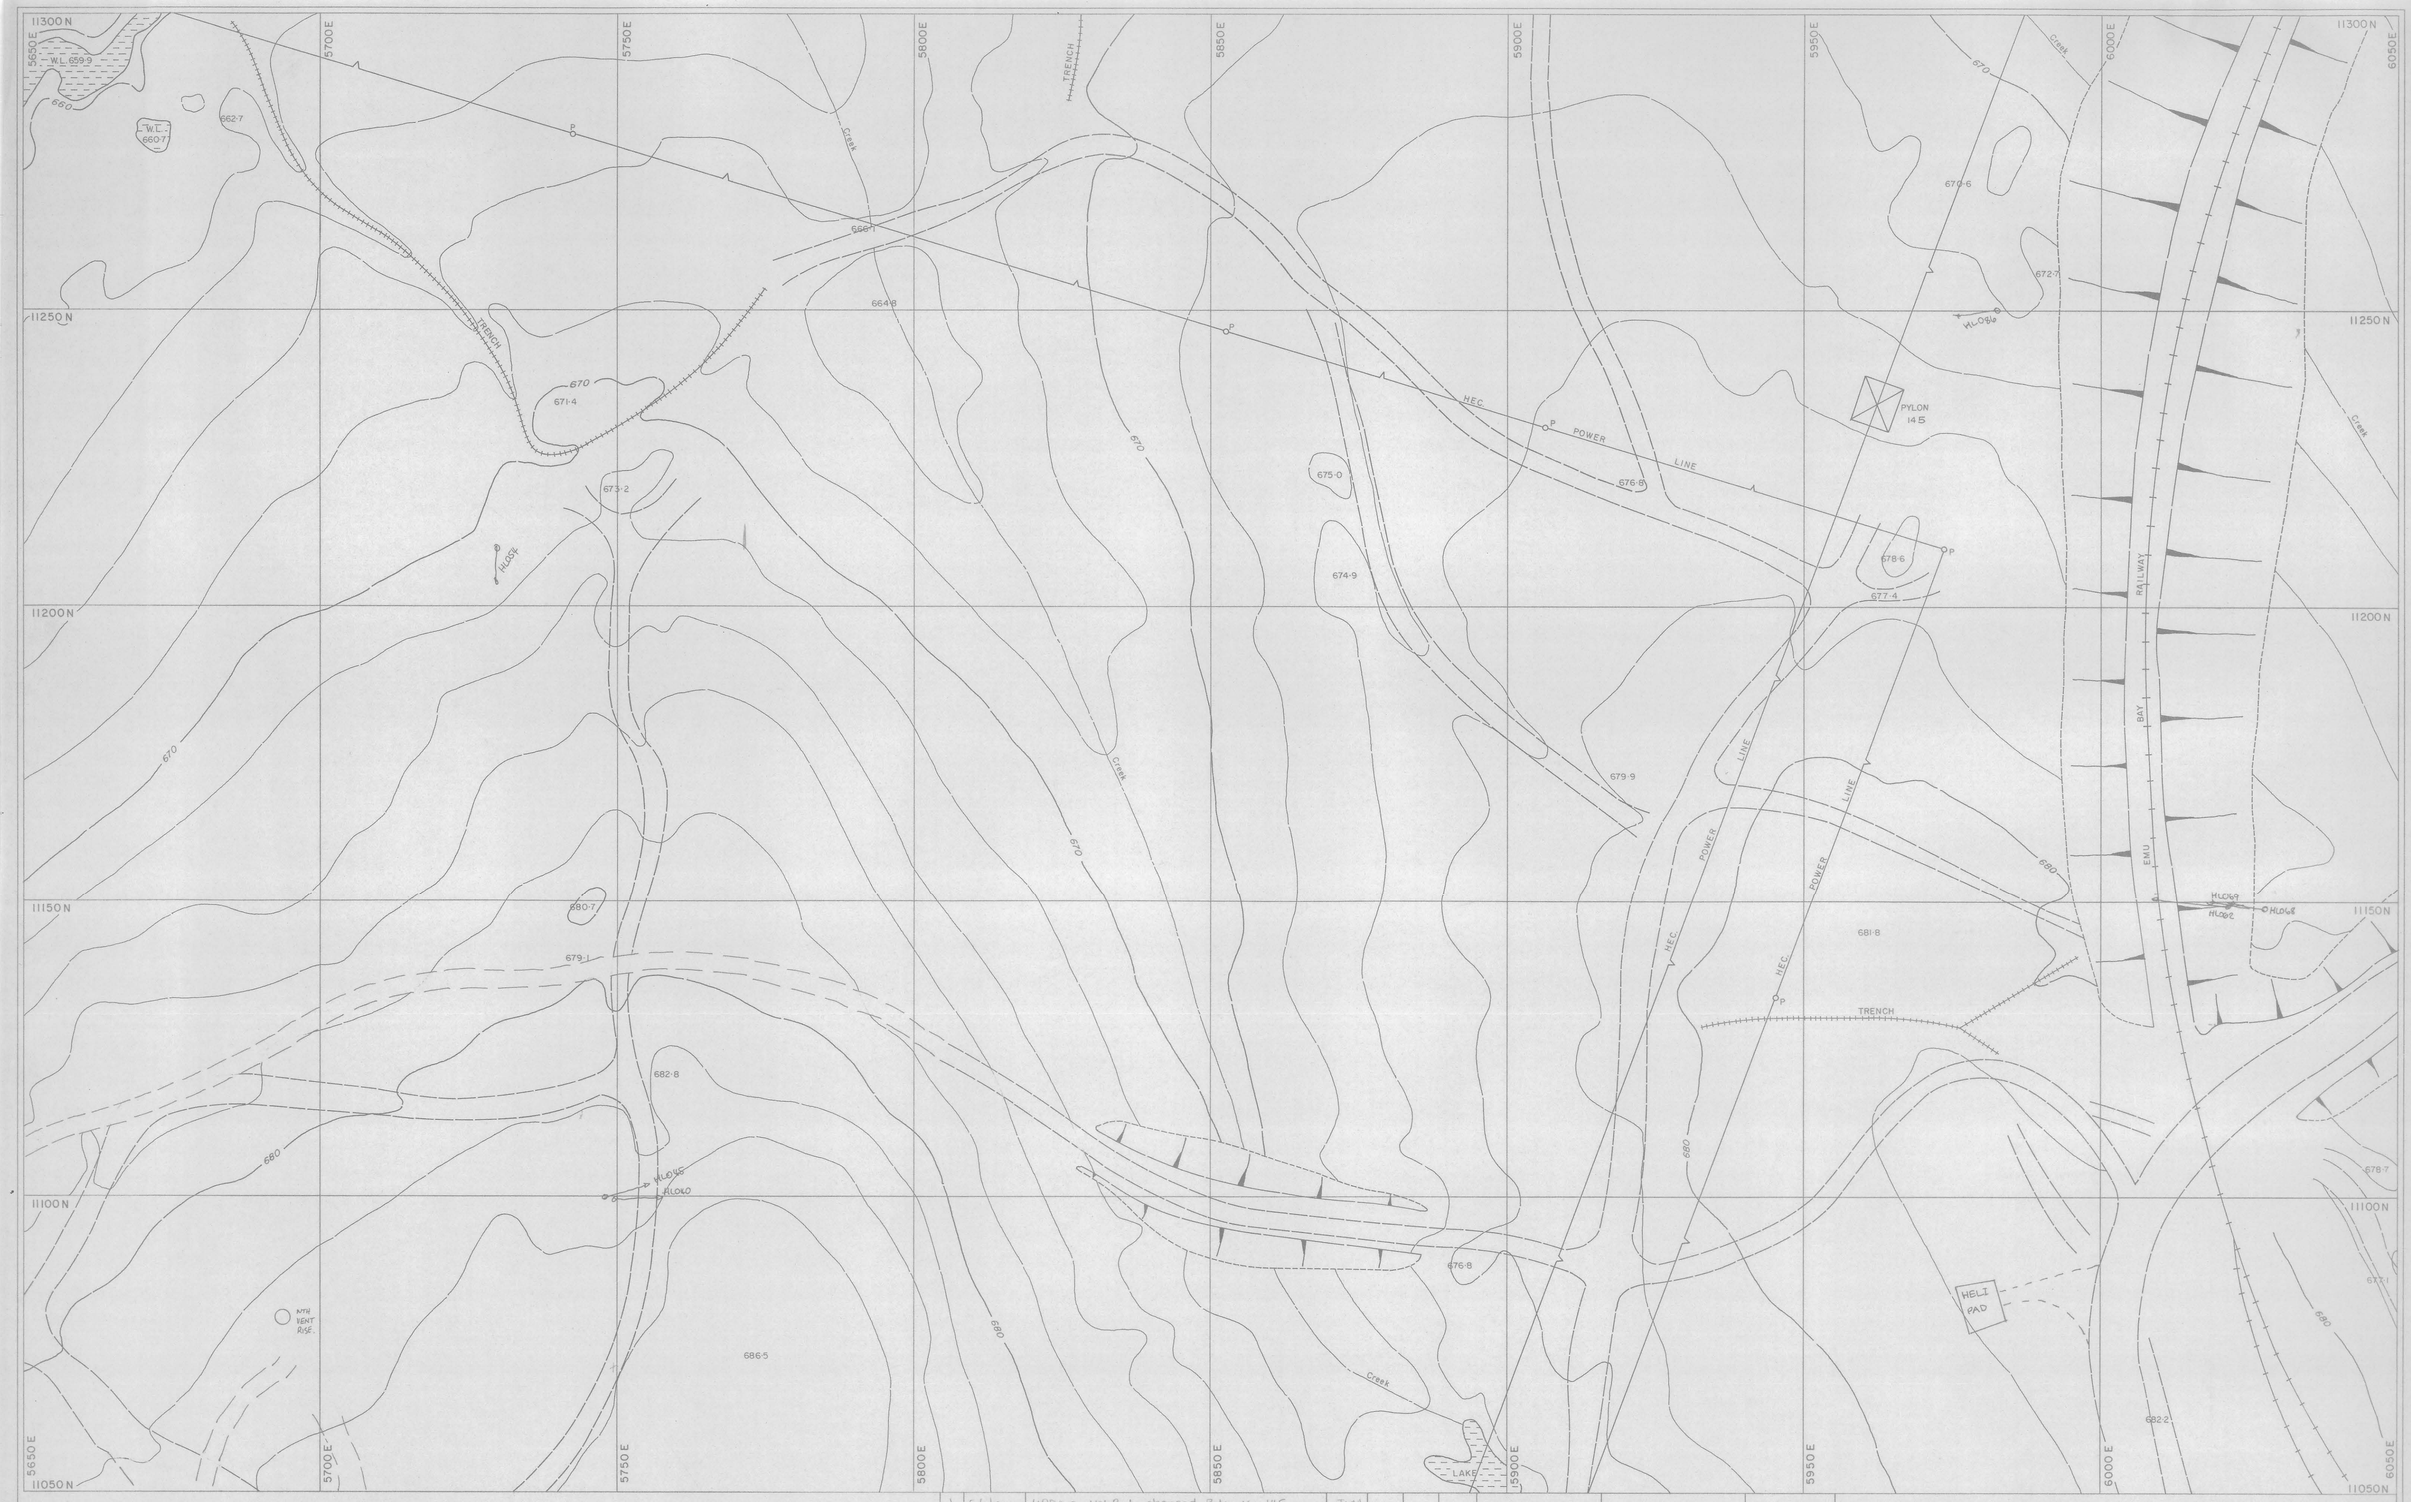

REV	DATE	REVISION	DRAWN	CKD	APP	APP
1	5/1/00	UPDATE Helipad ; changed Pylon No 145	TCM			

NORTH

SCALE 1 : 500	SHEET No. 1130 - 605	
DRAWN	AJW.	30/4/90
CHECKED		
DESIGNED		
DESIGN CKD		
DESIGN APP		
PROJECT APP		

Aberfoyle Resources Limited
HELLYER DIVISION

DEVELOPMENT DESIGN
SURFACE 6

DRAWING No.

5 cm

04093-3