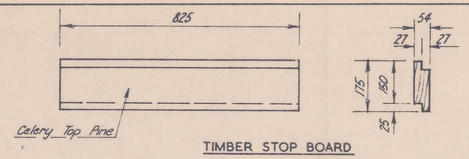

TIMBER STOP BOARD

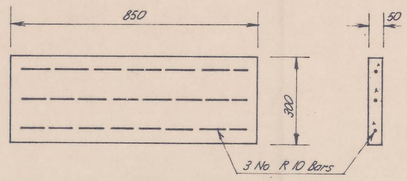

PRECAST CONCRETE STOP BOARD
(No. 2 Concrete)

- COVER DETAILS -
SCALE 1:10

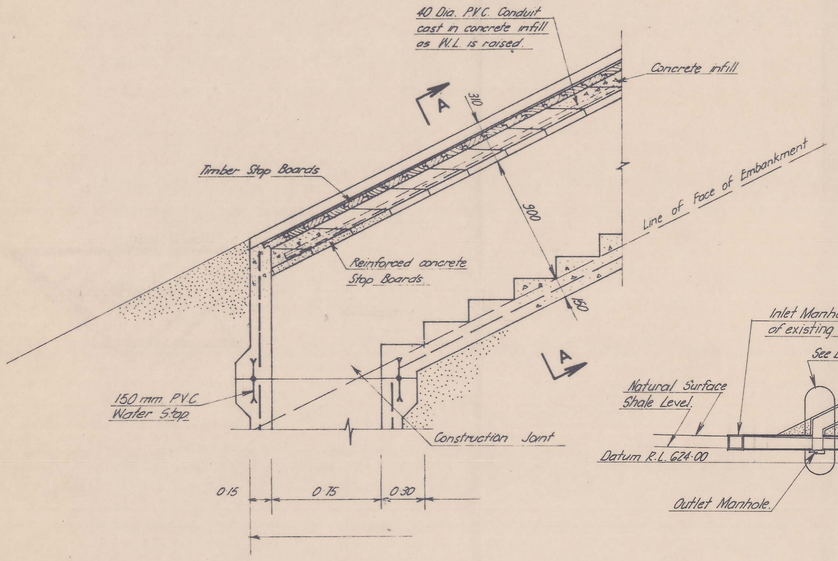

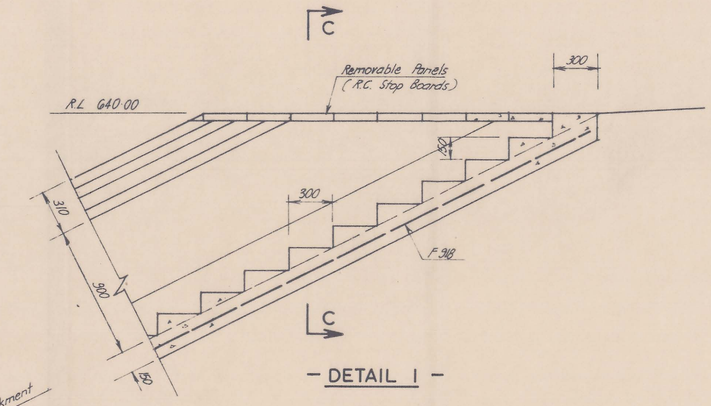

- DETAIL 1 -

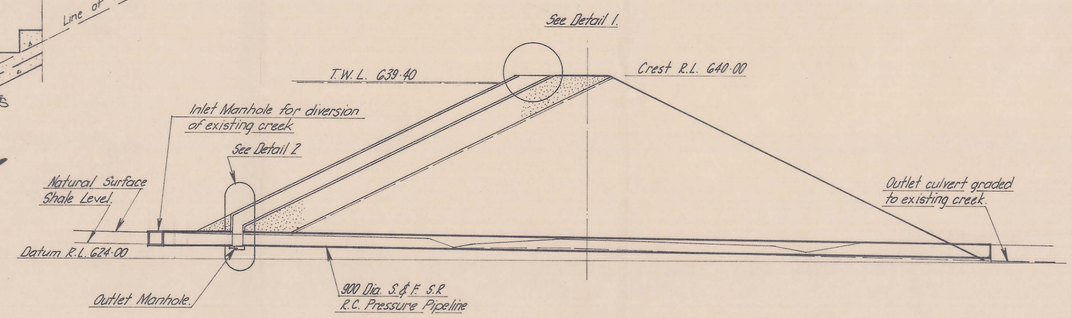

- SECTION THROUGH OUTLET -

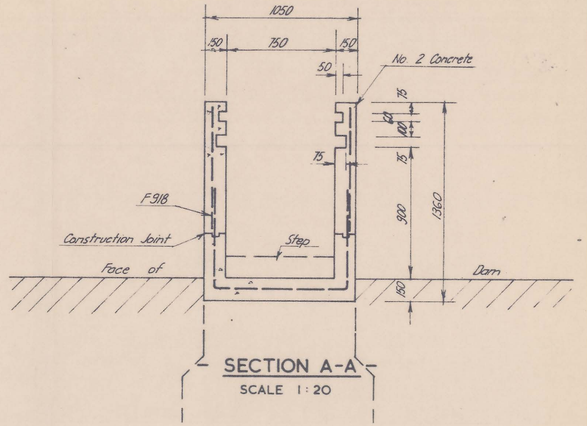

- SECTION A-A -
SCALE 1:20

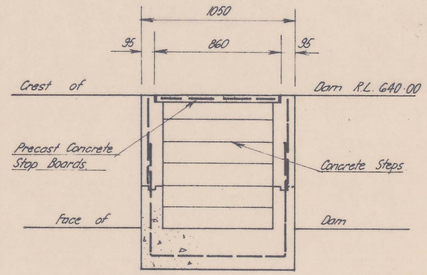

- SECTION C-C -
SCALE 1:20

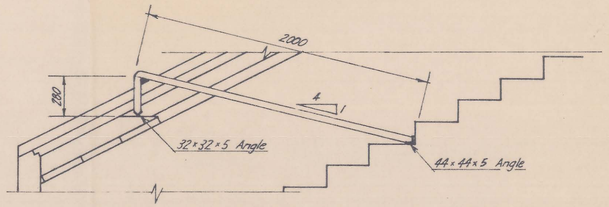

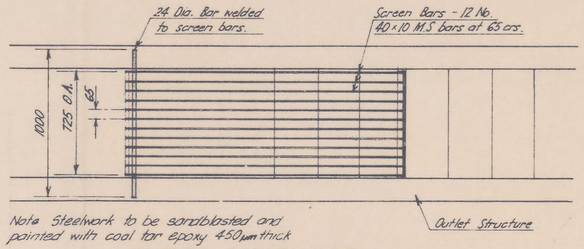

Note Steelwork to be sandblasted and painted with coal tar epoxy 450μm thick

- OUTLET SCREEN DETAIL -
SCALE 1:20

REF FILE 518.5-3.

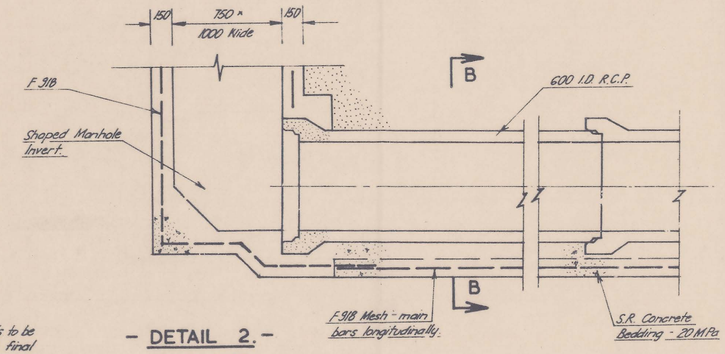

Final Invert Levels to be checked following final grading of bench - min. depth to Invert 1.0 m from final bench level.

- DETAIL 2. -
SCALE 1:20

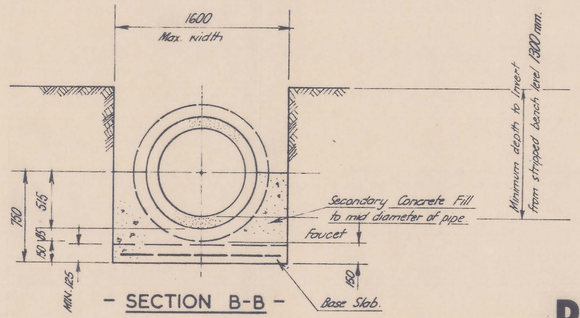

- SECTION B-B -
SCALE 1:20

5 cm

PRELIMINARY

REVISION No	DESCRIPTION	DATE

R. M. FOSTER & ASSOCIATES
CONSULTING CHARTERED ENGINEERS
DEVONPORT BURNIE HOBART

ABERFOYLE RESOURCES LIMITED
HELLYER DIVISION
PROPOSED RESIDUE STORAGE DAM
OUTLET STRUCTURE DETAILS

SCALE	1:250 1:20		DRAWING No.
APPROVED	DESIGNED	M. A. C.	W/G 3587
	DRAWN	J. L. L.	
	CHECKED		
	DATE	29/3/88	SHEET 8

0406_441

0009/0011